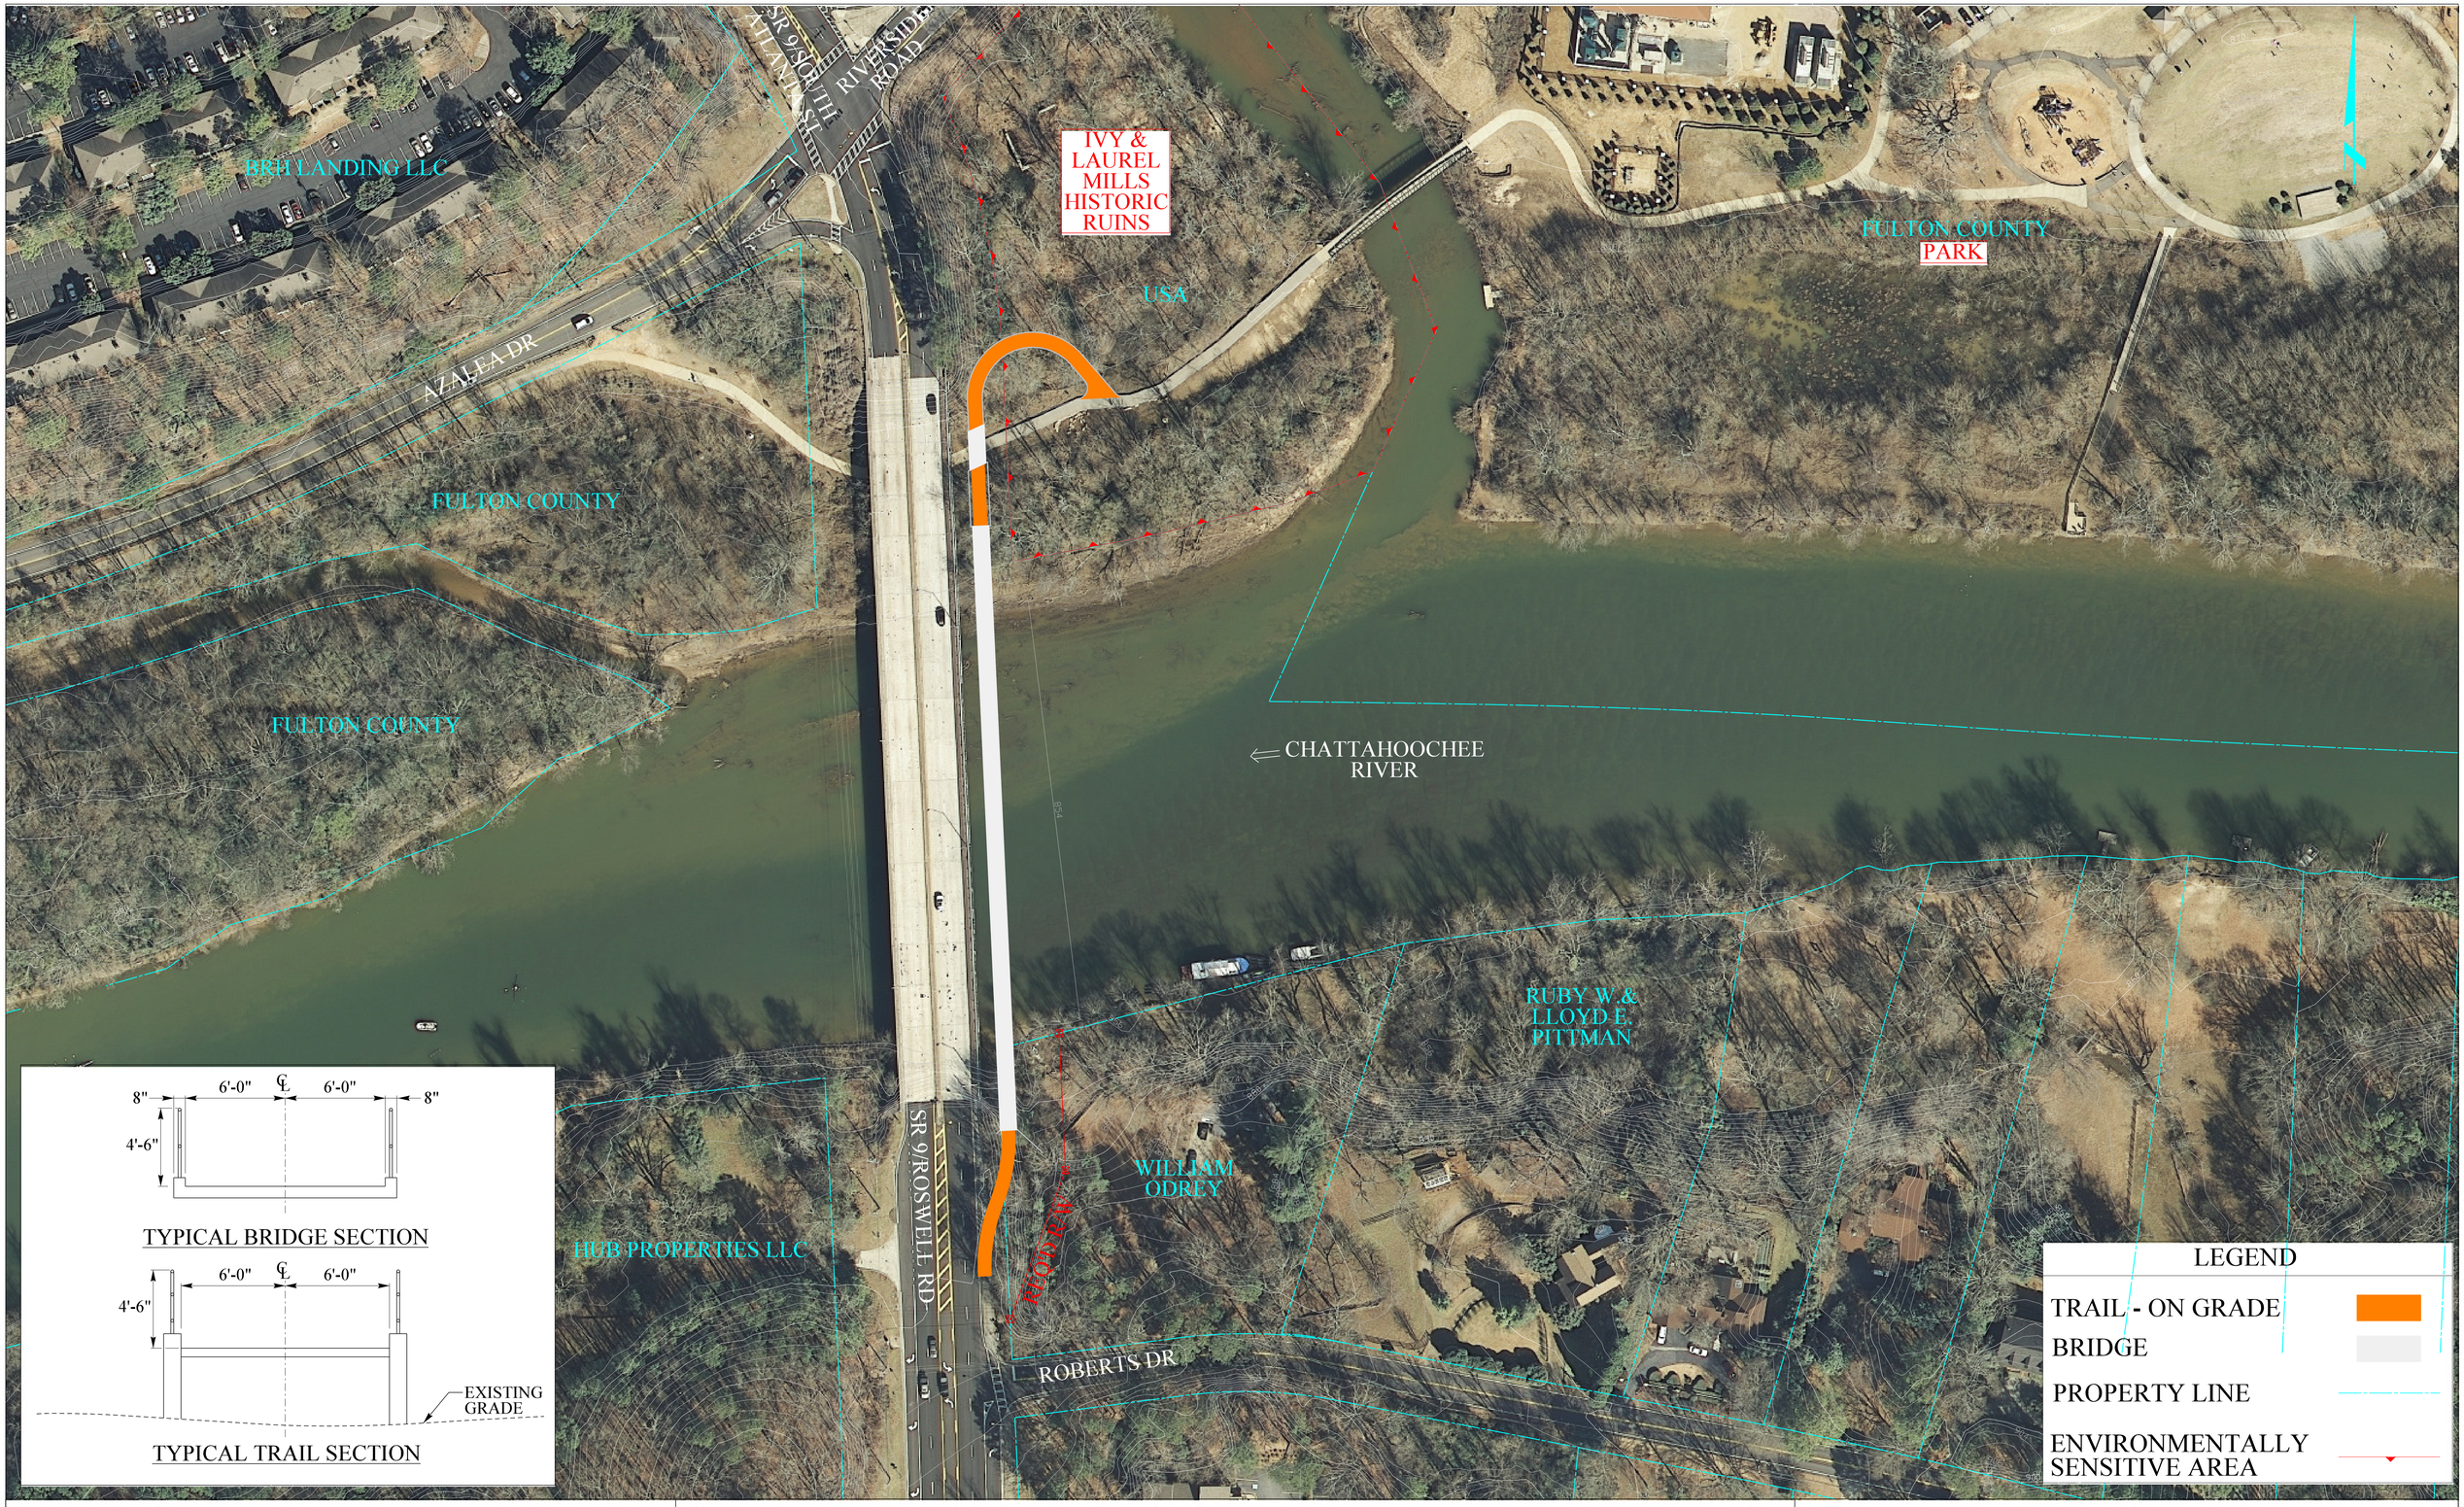

0 60 120 240

SCALE IN FEET

SR 9/CHATTAHOOCHEE RIVER BRIDGE PEDESTRIAN & BICYCLE IMPROVEMENTS - ALTERNATE 2B

Heath & Lineback Engineers
INCORPORATED
2390 CANTON ROAD, BUILDING 200
MARIETTA, GEORGIA 30066-5393