| CITY | PROJECT NUMBER | SHEET NO. | TOTAL SHEETS |
|---|---|---|---|
| SANDY SPRINGS | T-6012-2 | 9 | 2 |

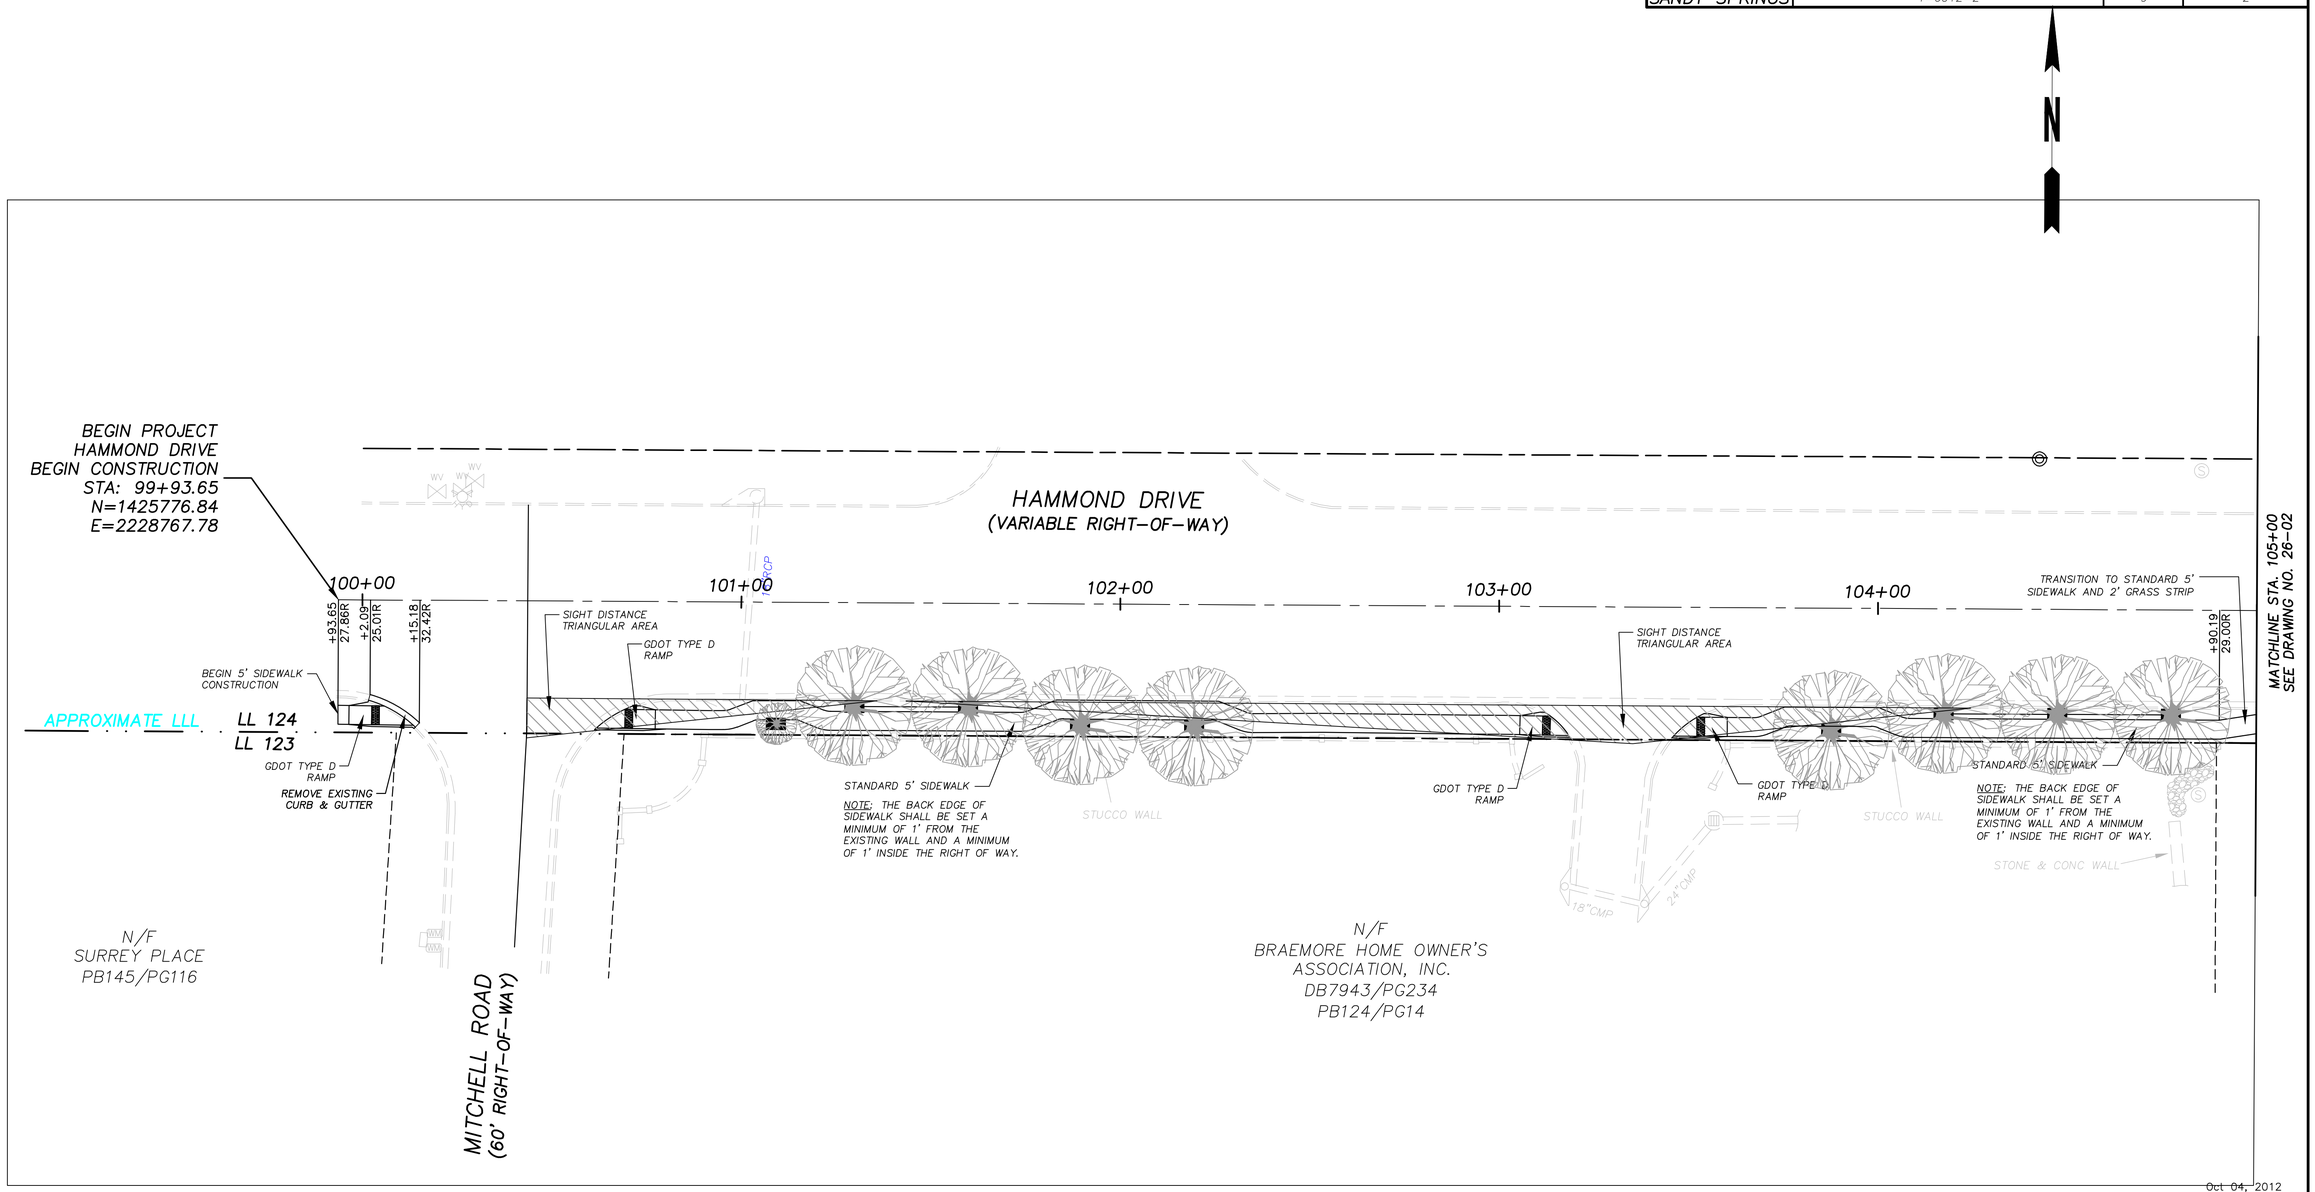


Oct 04, 2012

GEORGIA REGISTERED No. 23306 PROFESSIONAL ENGINEER Chad W. Epple

| | |
|---|---|
| PROPERTY AND EX. R/W LINE | |
| REQUIRED R/W LINE | |
| CONSTRUCTION LIMITS | F C |
| PERMANENT EASEMENT FOR MAINTENANCE | |
| TEMPORARY EASEMENT FOR CONSTRUCTION | |
| EASEMENT FOR CONSTRUCTION OF DRIVEWAYS | |
| PERMANENT DRAINAGE EASEMENT | |
| STORM LINE | |
| TELEPHONE LINE | T |
| OH POWER LINE | Z |
| UG POWER LINE | P |
| WATER LINE | W |
| FIBER OPTIC LINE | FO |
| GAS LINE | GAS |
| SANITARY SEWER LINE | SS |
| LIGHTING CONDUIT | |
| RETAINING WALL | |
| LIMIT OF DISTURBANCE | |

SANDY SPRINGS GEORGIA

SEI
SOUTHEASTERN ENGINEERING, INC.
2470 Sandy Plains Road Marietta, Georgia 30066
tel: 770-321-3936 fax: 770-321-3935
www.seengineering.com

SCALE IN FEET
0 20 40 80

REVISION DATES

CITY OF SANDY SPRINGS
PUBLIC WORKS DEPARTMENT

OFFICE: PUBLIC WORKS DATE: 09/24/12

MAINLINE PLAN

ROADWAY IMPROVEMENTS
HAMMOND DRIVE

SHEET NO. 13-01

Drawing name: I:\CUSTOMERS_PROJECTS\556 City of Sandy Springs\12-1 Sidewalk\556-12-063 T6012-2 Hammond Dr Sidewalk\Eng\Construction\556-12-063SHEETLAYOUT.dwg
Date - Time: Oct 04, 2012 - 5:11pm
Printed By: david.maclean

| CITY | PROJECT NUMBER | SHEET NO. | TOTAL SHEETS |
|---|---|---|---|
| SANDY SPRINGS | T-6012-2 | 10 | 2 |

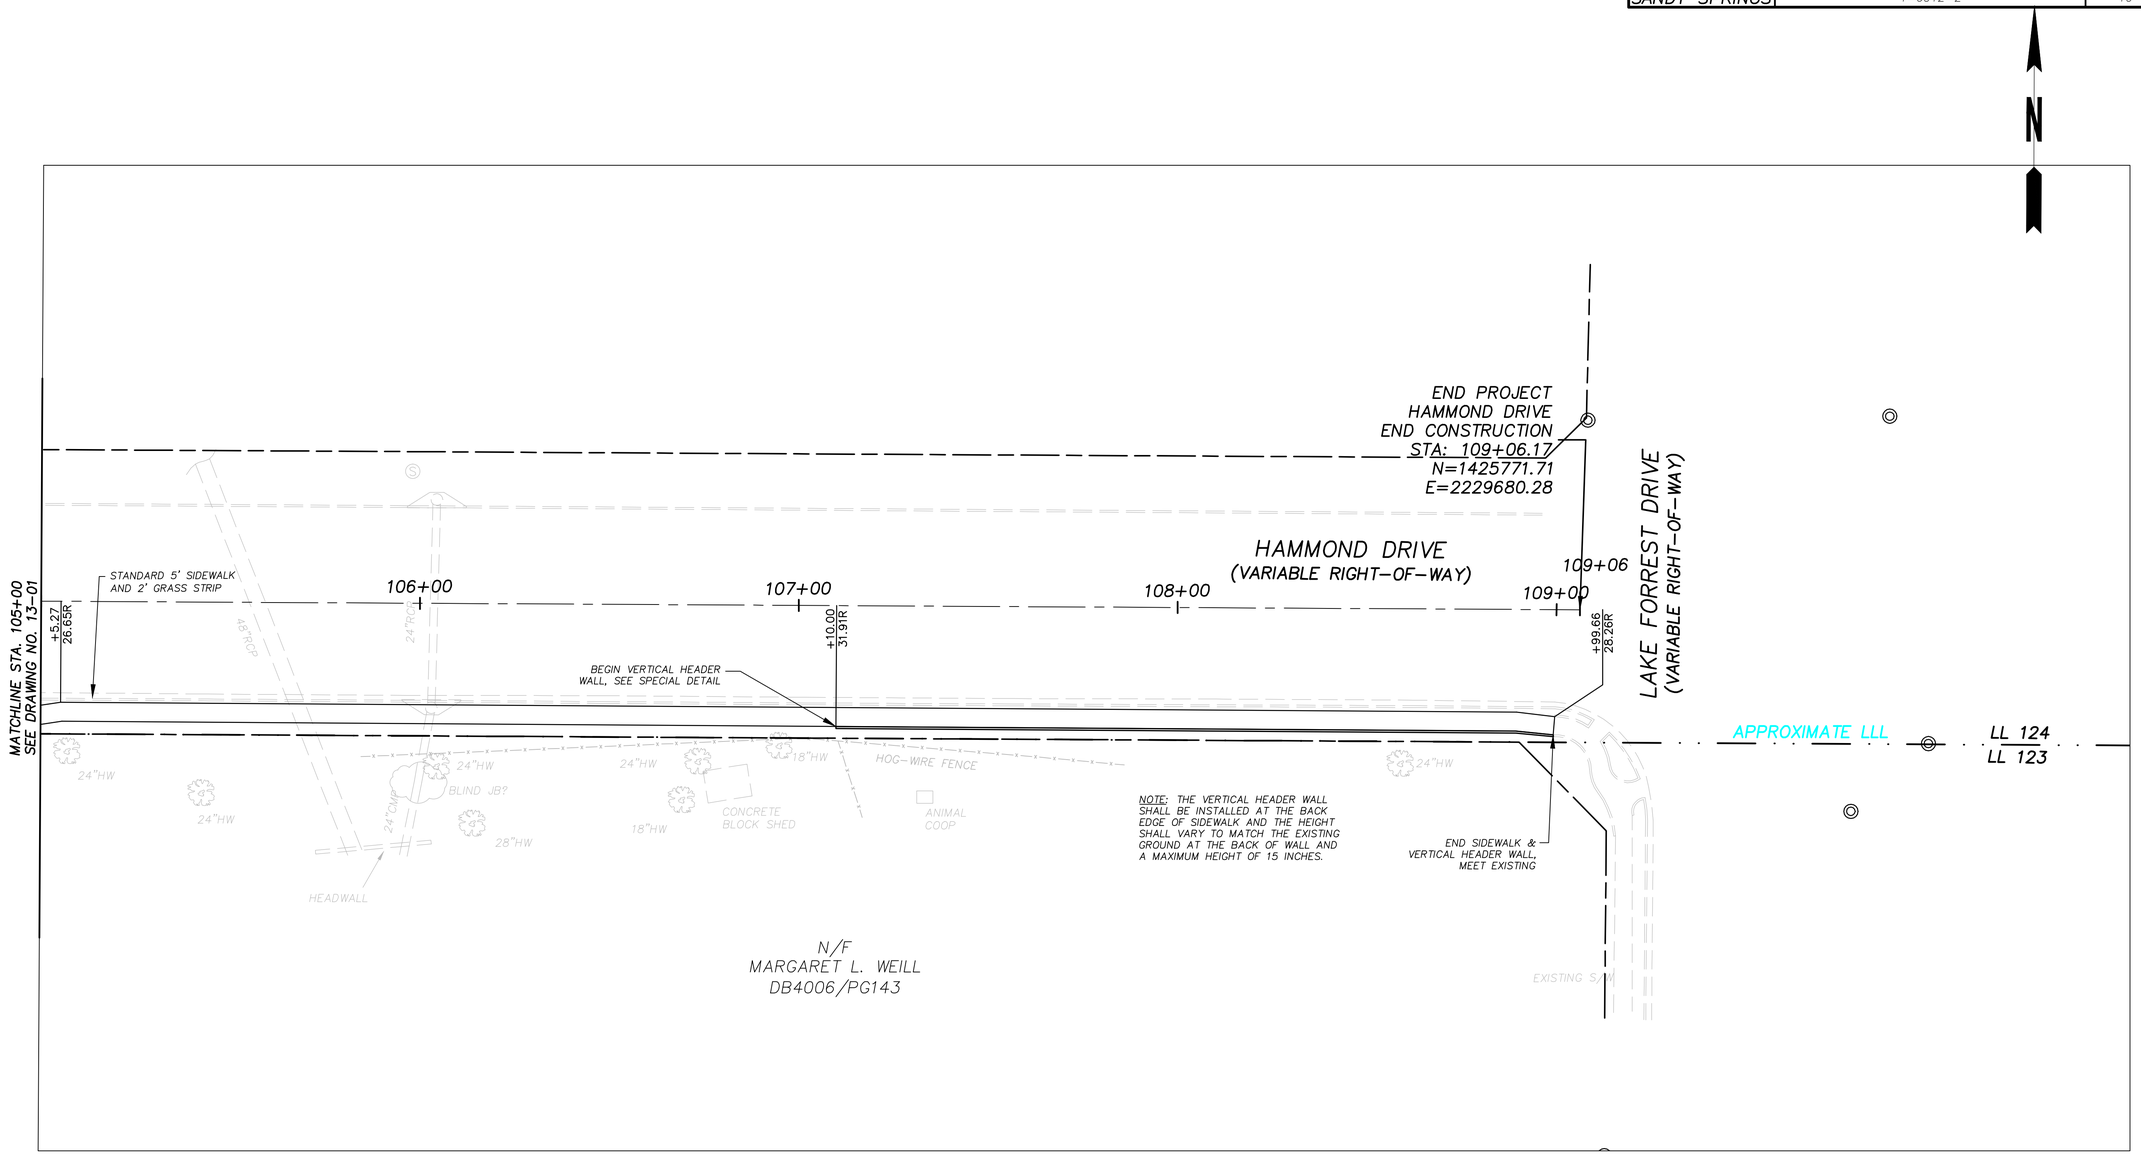


NOTE: THE VERTICAL HEADER WALL SHALL BE INSTALLED AT THE BACK EDGE OF SIDEWALK AND THE HEIGHT SHALL VARY TO MATCH THE EXISTING GROUND AT THE BACK OF WALL AND A MAXIMUM HEIGHT OF 15 INCHES.

Oct 04, 2012

GEORGIA REGISTERED No. 23306 PROFESSIONAL ENGINEER Chad W. Epple

| | | | |
|---|---|---|---|
| PROPERTY AND EX. R/W LINE | STORM LINE | | |
| REQUIRED R/W LINE | TELEPHONE LINE | T | |
| CONSTRUCTION LIMITS | OH POWER LINE | Z | |
| PERMANENT EASEMENT FOR MAINTENANCE | UG POWER LINE | P | |
| TEMPORARY EASEMENT FOR CONSTRUCTION | WATER LINE | W | |
| EASEMENT FOR CONSTRUCTION OF DRIVEWAYS | FIBER OPTIC LINE | FO | |
| PERMANENT DRAINAGE EASEMENT | GAS LINE | GAS | |
| | SANITARY SEWER LINE | SS | |
| | LIGHTING CONDUIT | | |
| | RETAINING WALL | | |
| | LIMIT OF DISTURBANCE | | |

SANDY SPRINGS GEORGIA

SEI
SOUTHEASTERN ENGINEERING, INC.
2470 Sandy Plains Road Marietta, Georgia 30066
tel: 770-321-3936 fax: 770-321-3935
www.seengineering.com

SCALE IN FEET
0 20 40 80

REVISION DATES

CITY OF SANDY SPRINGS
PUBLIC WORKS DEPARTMENT

OFFICE: PUBLIC WORKS DATE: 09/24/12

MAINLINE PLAN

ROADWAY IMPROVEMENTS
HAMMOND DRIVE

SHEET NO. 13-02

Drawing name: I:\CUSTOMERS_PROJECTS\556 City of Sandy Springs\12-1 Sidewalk\556-12-063 T6012-2 Hammond Dr Sidewalk\Eng\Construction\556-12-063SHEETLAYOUT.dwg
Date - Time: Oct 04, 2012 - 5:11pm
Printed By: david.maclean