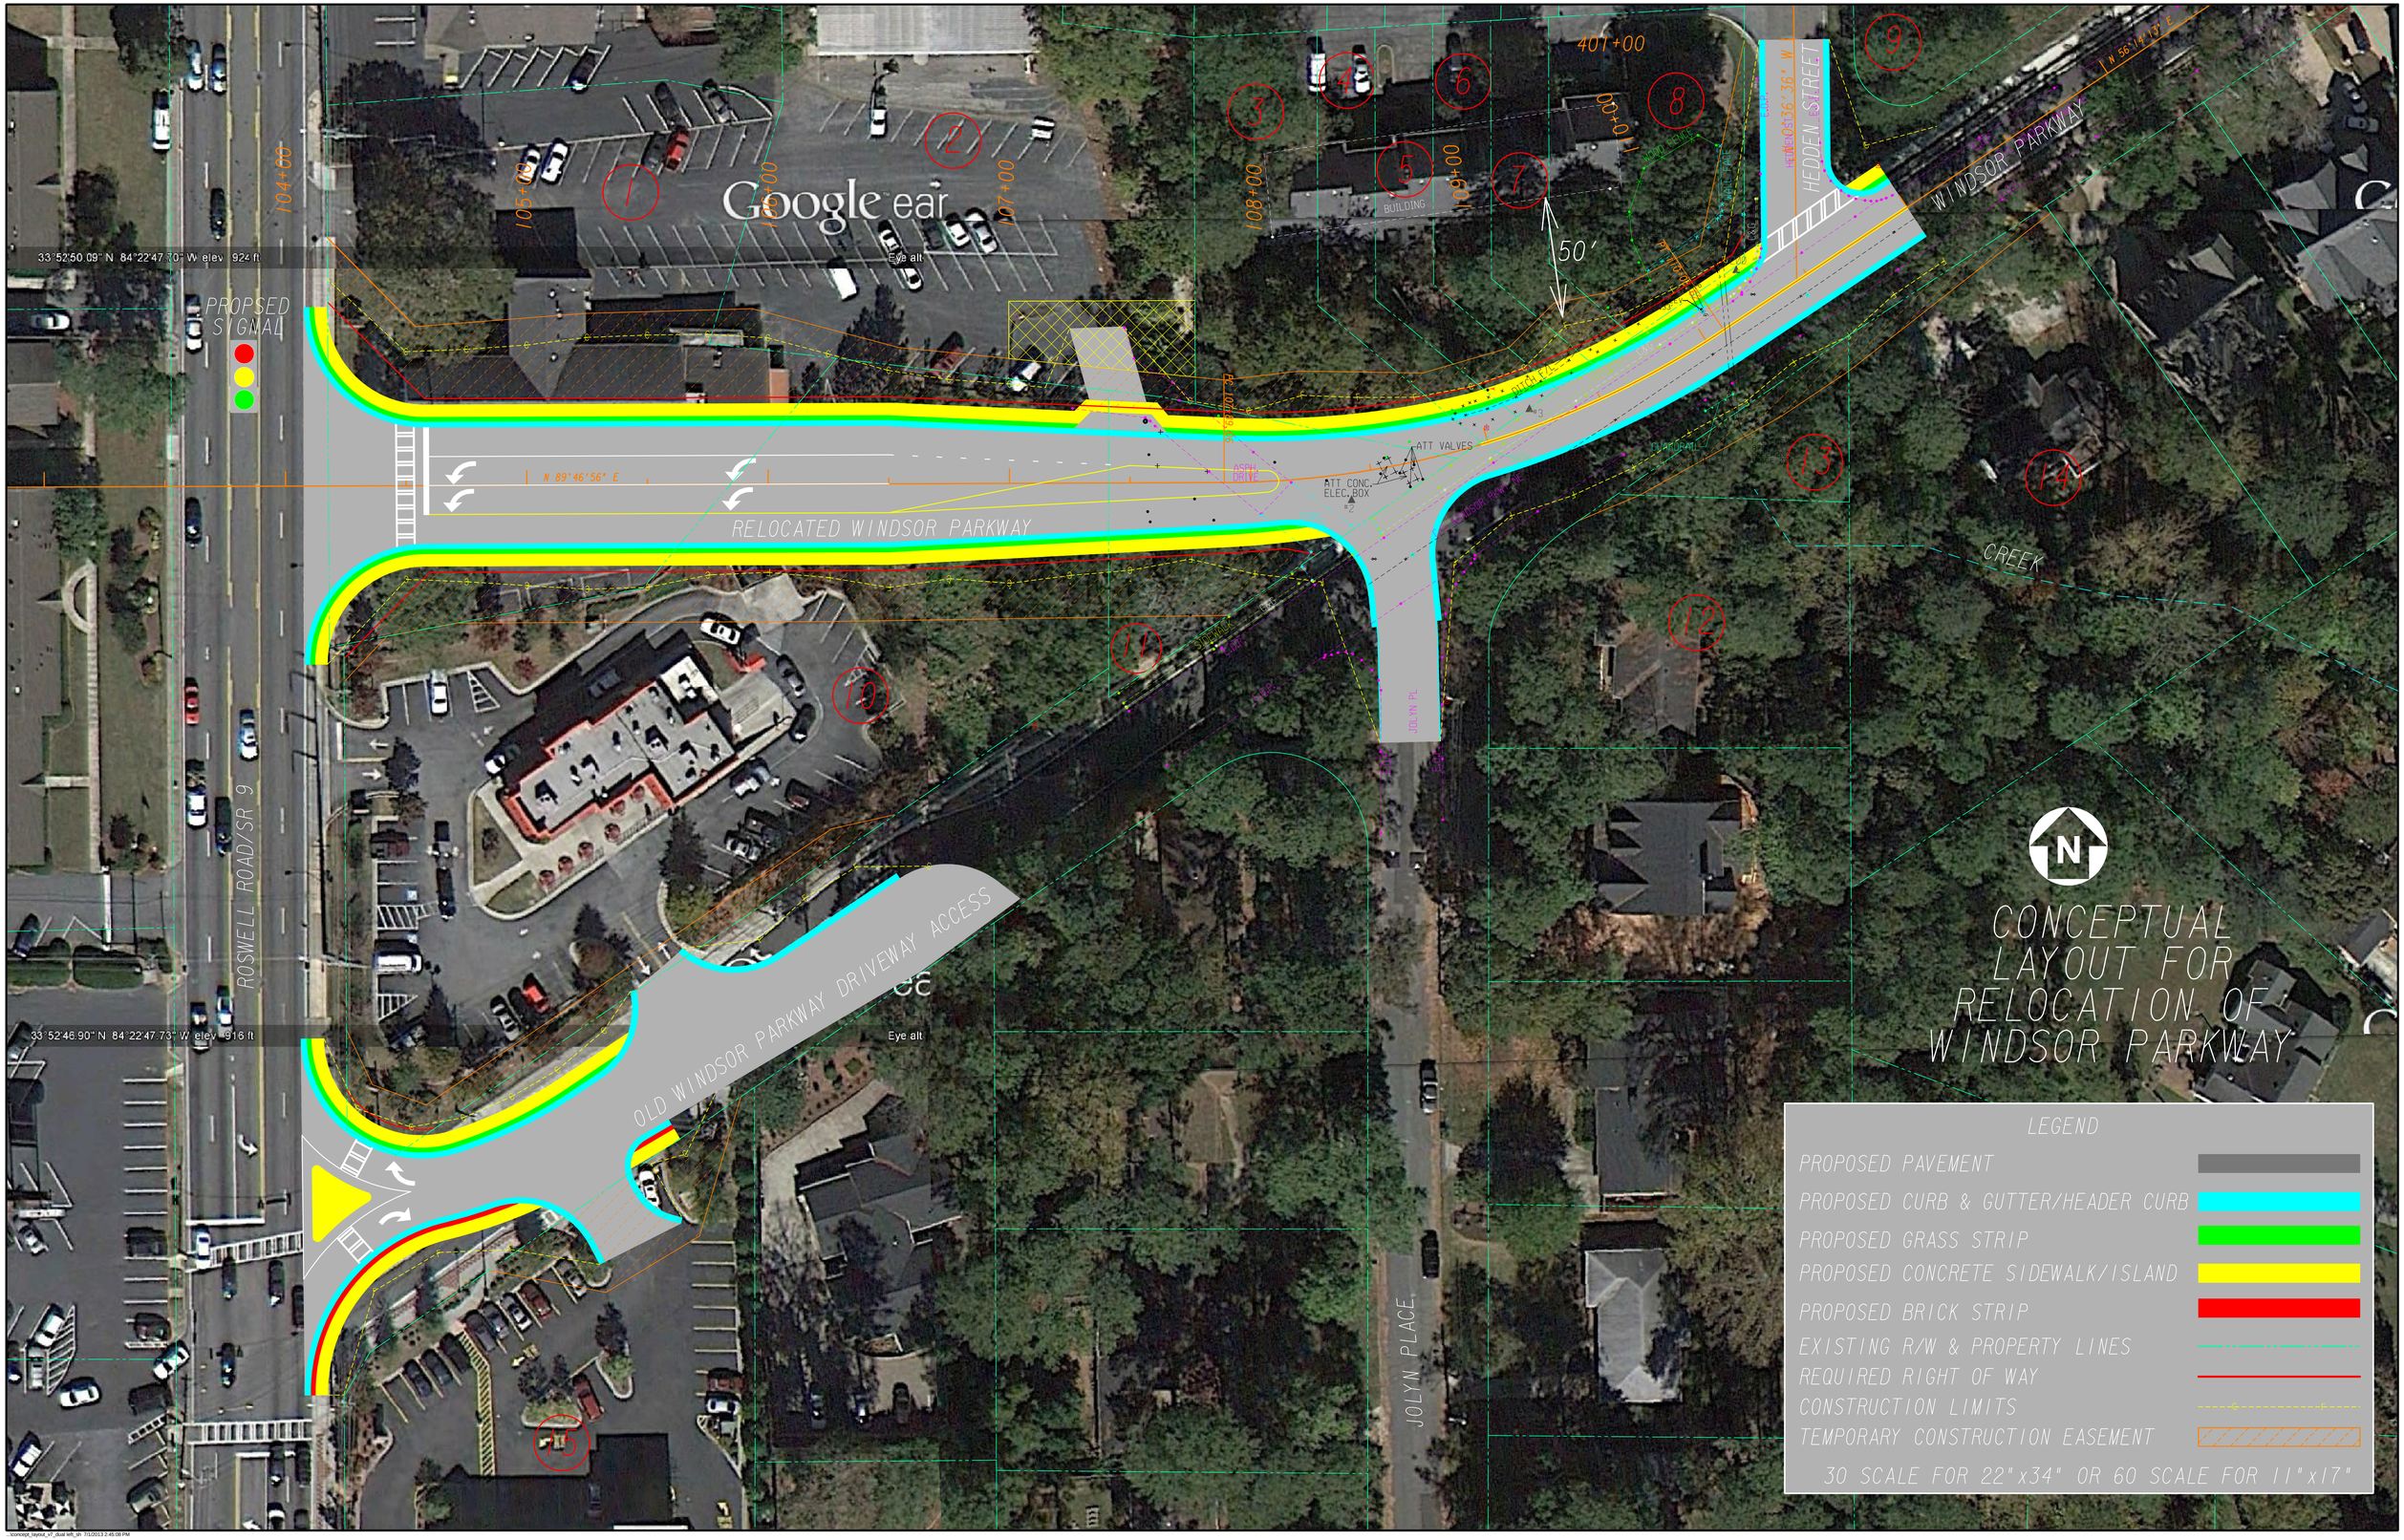

CONCEPTUAL LAYOUT FOR RELOCATION OF WINDSOR PARKWAY
LEGEND
PROPOSED PAVEMENT
PROPOSED CURB & GUTTER/HEADER CURB
PROPOSED GRASS STRIP
PROPOSED CONCRETE SIDEWALK/ISLAND
PROPOSED BRICK STRIP
EXISTING R/W & PROPERTY LINES
REQUIRED RIGHT OF WAY
CONSTRUCTION LIMITS
TEMPORARY CONSTRUCTION EASEMENT
30 SCALE FOR 22"x34" OR 60 SCALE FOR 11"x17"
N
RELOCATED WINDSOR PARKWAY
OLD WINDSOR PARKWAY DRIVEWAY ACCESS
WINDSOR PARKWAY
HEDDEN STREET
ROSWELL ROAD/SR 9
JOLYN PLACE
CREEK
PROPSED SIGNAL
Google earth
50'
401+00
104+00
105+00
106+00
107+00
108+00
109+00
110+00
ATT VALVES
ATT CONC. ELEC. BOX
BUILDING
33°52'50.09" N 84°22'47.70" W elev 924 ft
33°52'46.90" N 84°22'47.73" W elev 916 ft
Eye alt