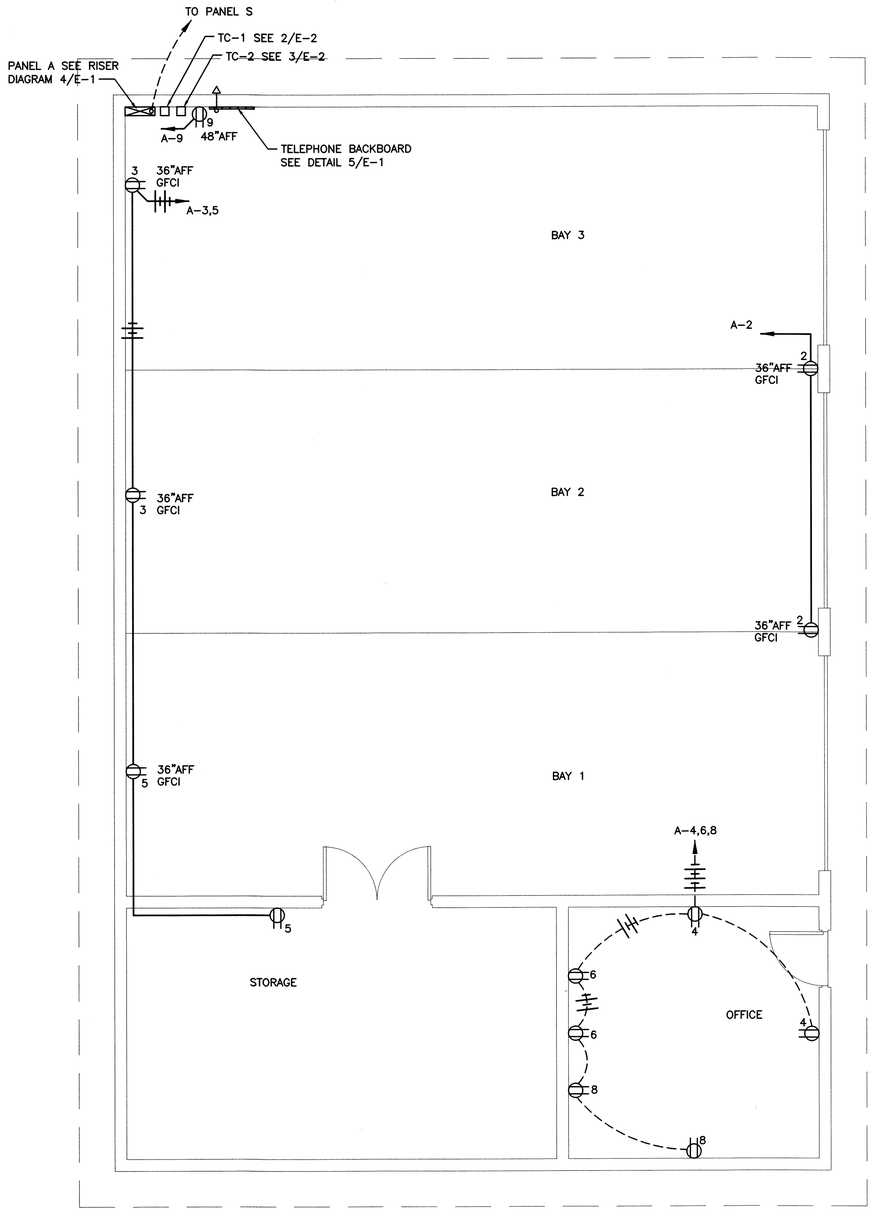

2 GARAGE POWER PLAN
E-3 SCALE: 1/4"=1'-0"

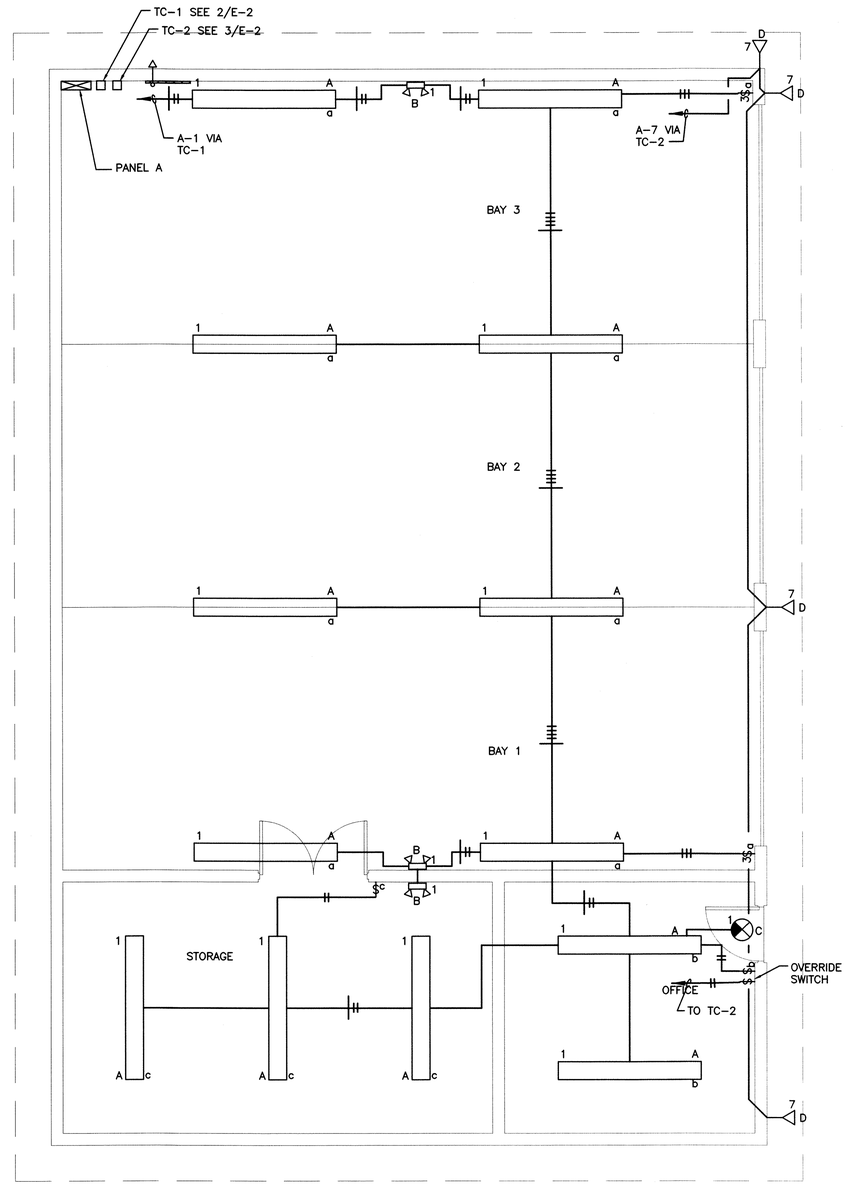

1 GARAGE LIGHTING PLAN
E-3 SCALE: 1/4"=1'-0"

WOMACK & ASSOCIATES
CONSULTING ENGINEERS
2300 Lake Park Dr, Suite 250
Smyrna, Georgia 30080
Voice: 770-458-3005
Fax: 770-458-8388

Womack & Associates, 2014. This drawing may be utilized only for the purpose of constructing or installing the work shown thereon at the site of the work specified. Any other use of this drawing, including without limitation any reproduction or alteration of this drawing, without the prior written approval of Womack & Associates is prohibited.

REVISIONS		
ACTION	DATE	DESCRIPTION

ELECTRICAL GARAGE PLANS

HAMMOND PARK RENOVATION
705 HAMMOND DRIVE AT GLENRIDGE
SANDY SPRINGS, GA 30328

CITY OF SANDY SPRINGS
7840 ROSWELL RD
BUILDING 500
SANDY SPRINGS, GA 30350

GEORGIA REGISTERED 11956 PROFESSIONAL ENGINEER WILLIAM B. M. WOMACK

06.12.2014

DRAWN:	SCALE:
AAP	AS SHOWN
CHECKED:	DATE: 06.12.2014
14036 W&A JOB NO.	E-3 DRAWING NUMBER