Design Concept

12 baskets

150211 Dec. 17, 2015
© Design Copyright 2015

Sandy Springs Mixed Use - Conceptual Design
Sandy Springs, Georgia

1117 Sandy Springs, LLC

View from North - Opt. 01

© Design Copyright 2015

Sandy Springs Mixed Use - Conceptual Design
Sandy Springs, Georgia

1117 Sandy Springs, LLC

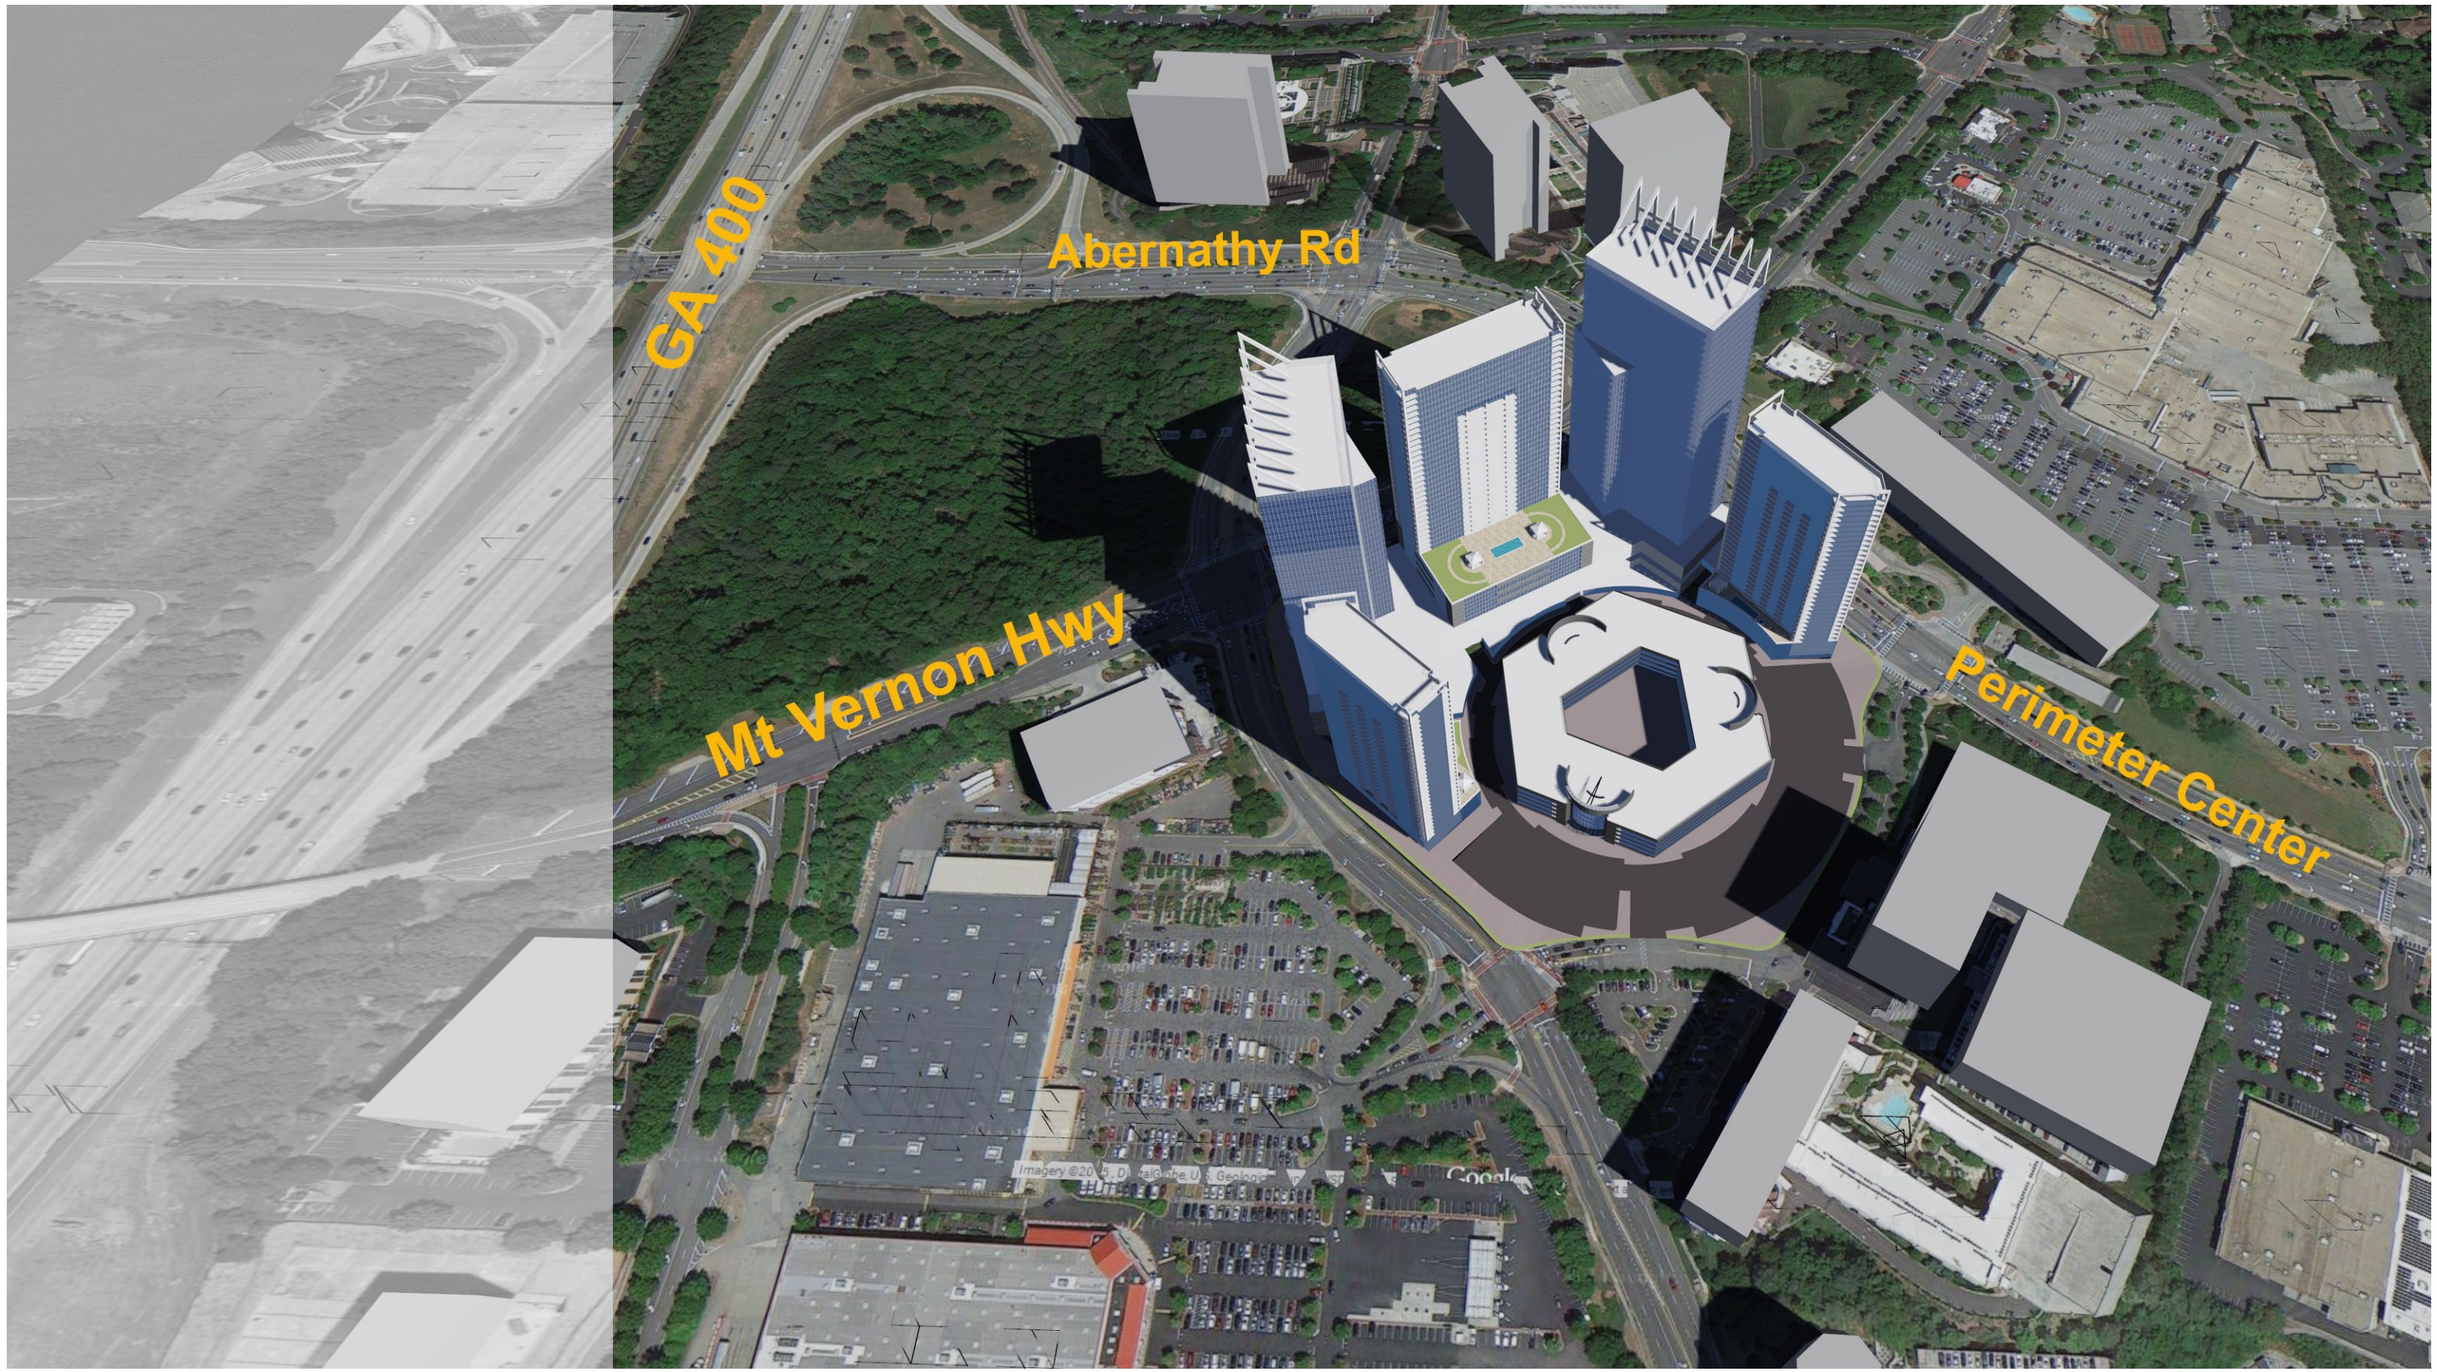

Bird's Eye View from South

© Design Copyright 2015

Master Plan

SCALE: 1" = 50'-0"

© Design Copyright 2015

Sandy Springs Mixed Use - Conceptual Design

Sandy Springs, Georgia

1117 Sandy Springs, LLC

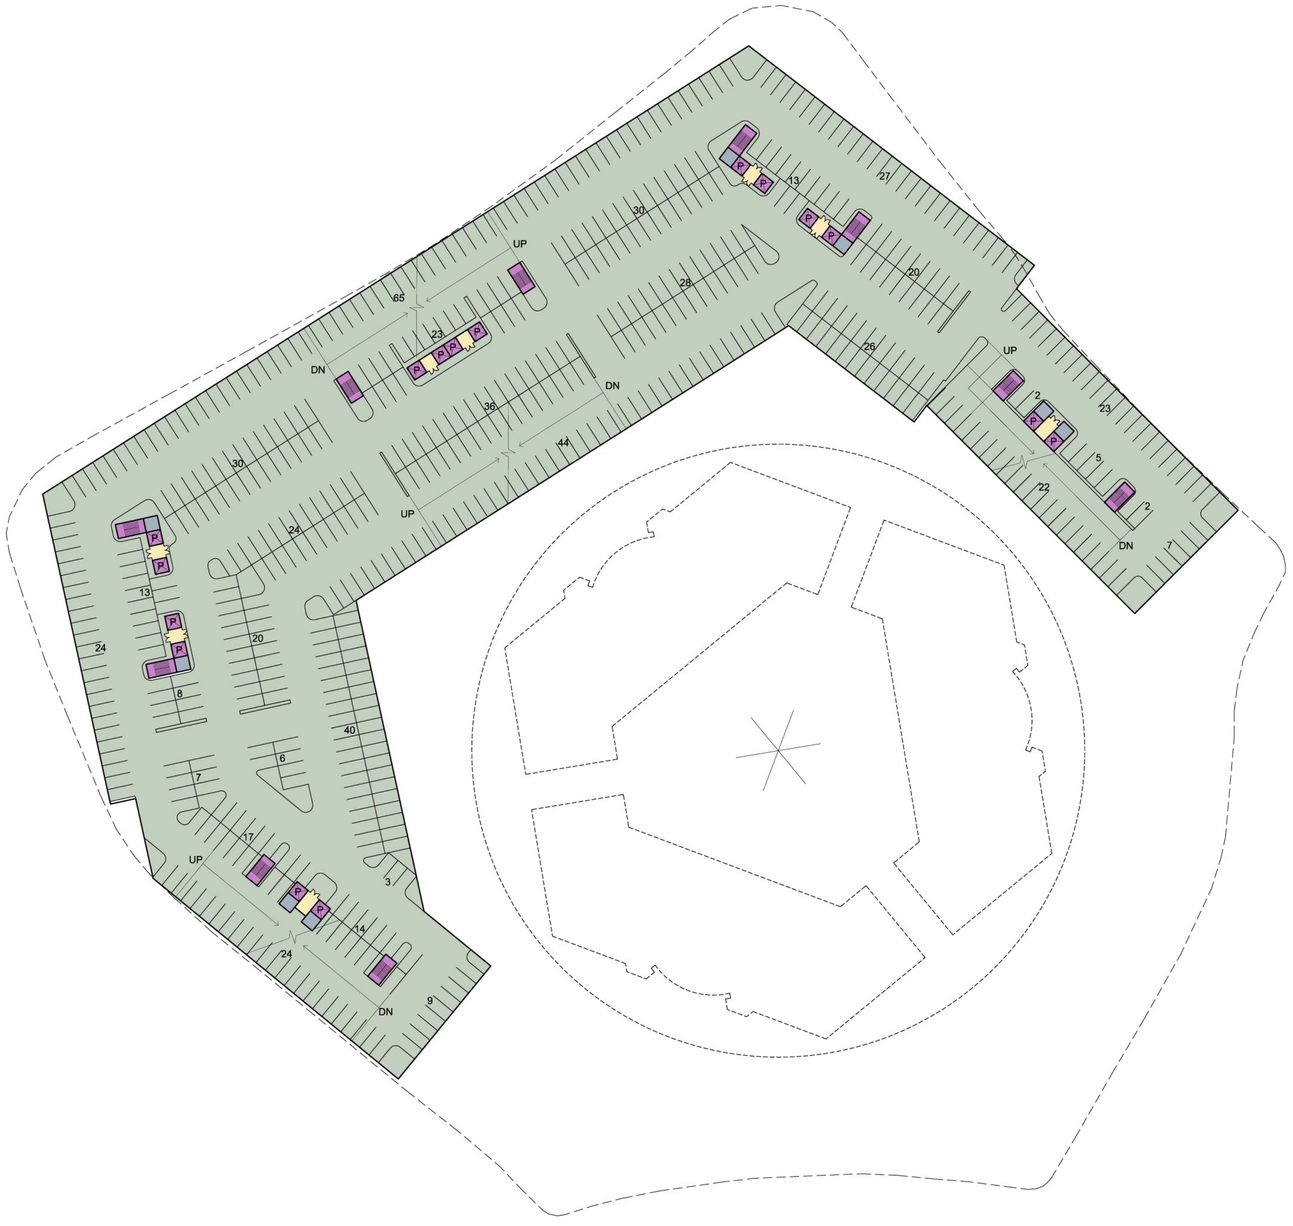

Underground Parking Level

SCALE: 1" = 50'-0"

© Design Copyright 2015

Sandy Springs Mixed Use - Conceptual Design

Sandy Springs, Georgia

1117 Sandy Springs, LLC

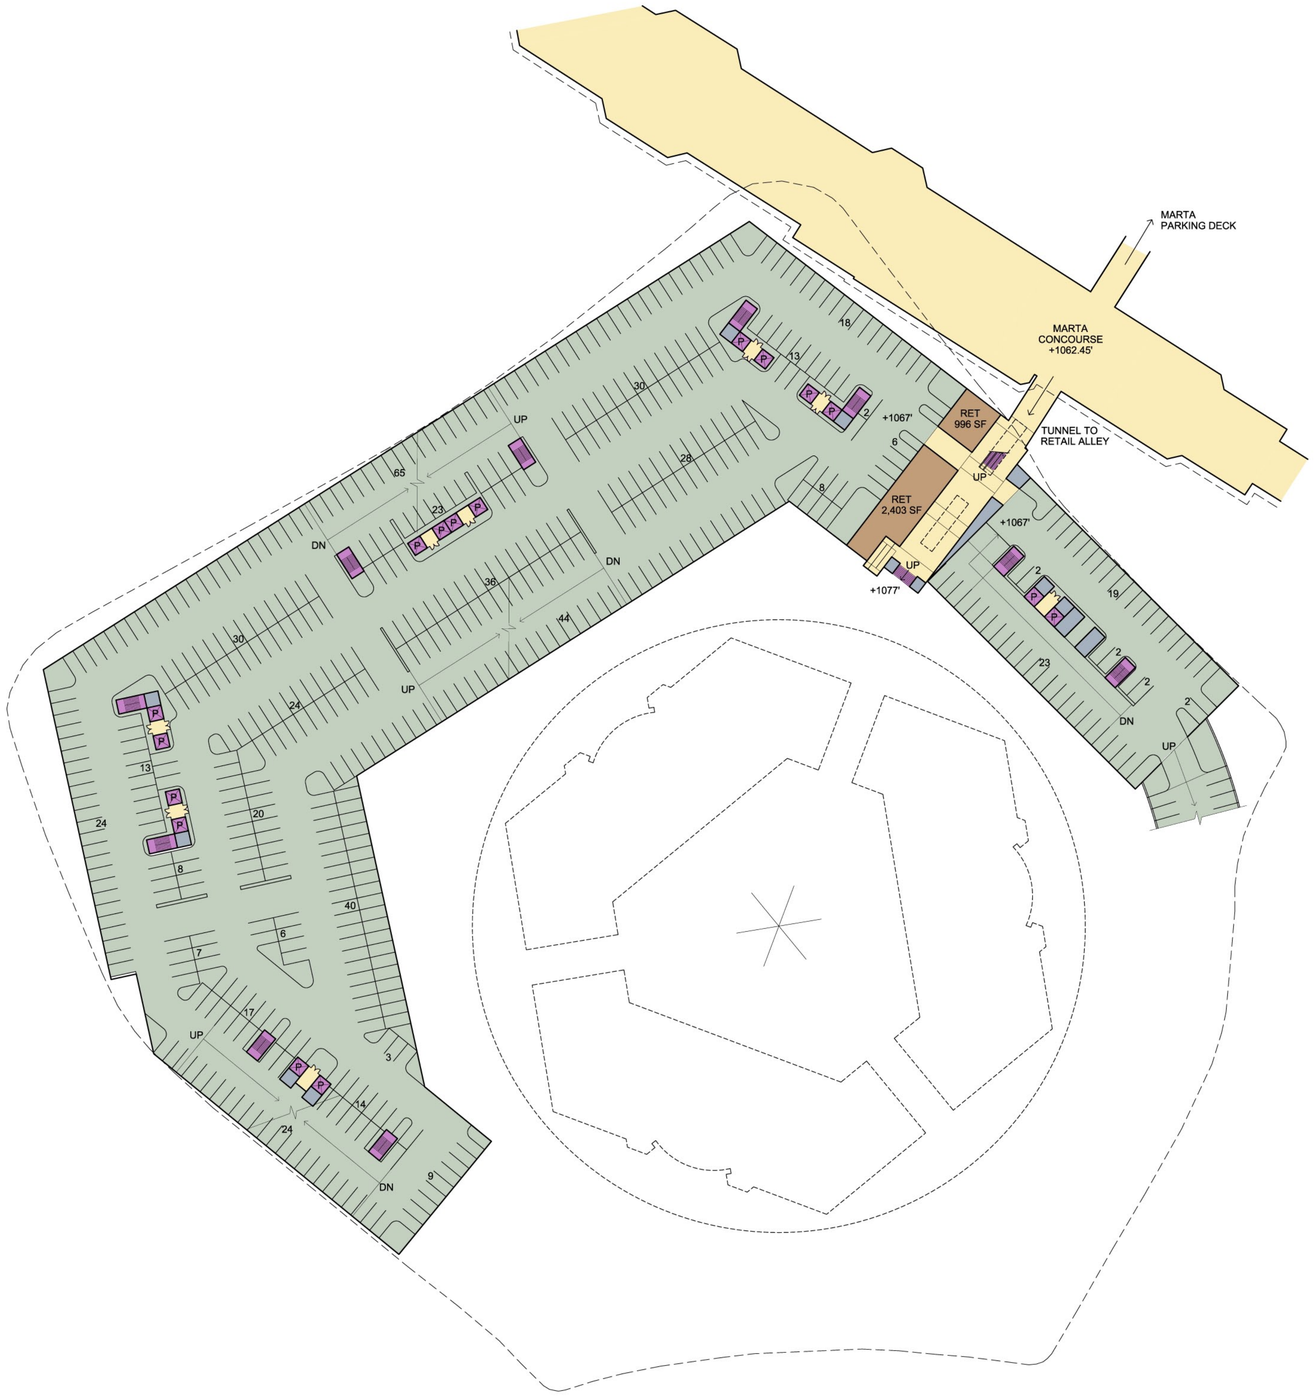

Underground Parking Level

SCALE: 1" = 50'-0"

© Design Copyright 2015

Sandy Springs Mixed Use - Conceptual Design

Sandy Springs, Georgia

1117 Sandy Springs, LLC

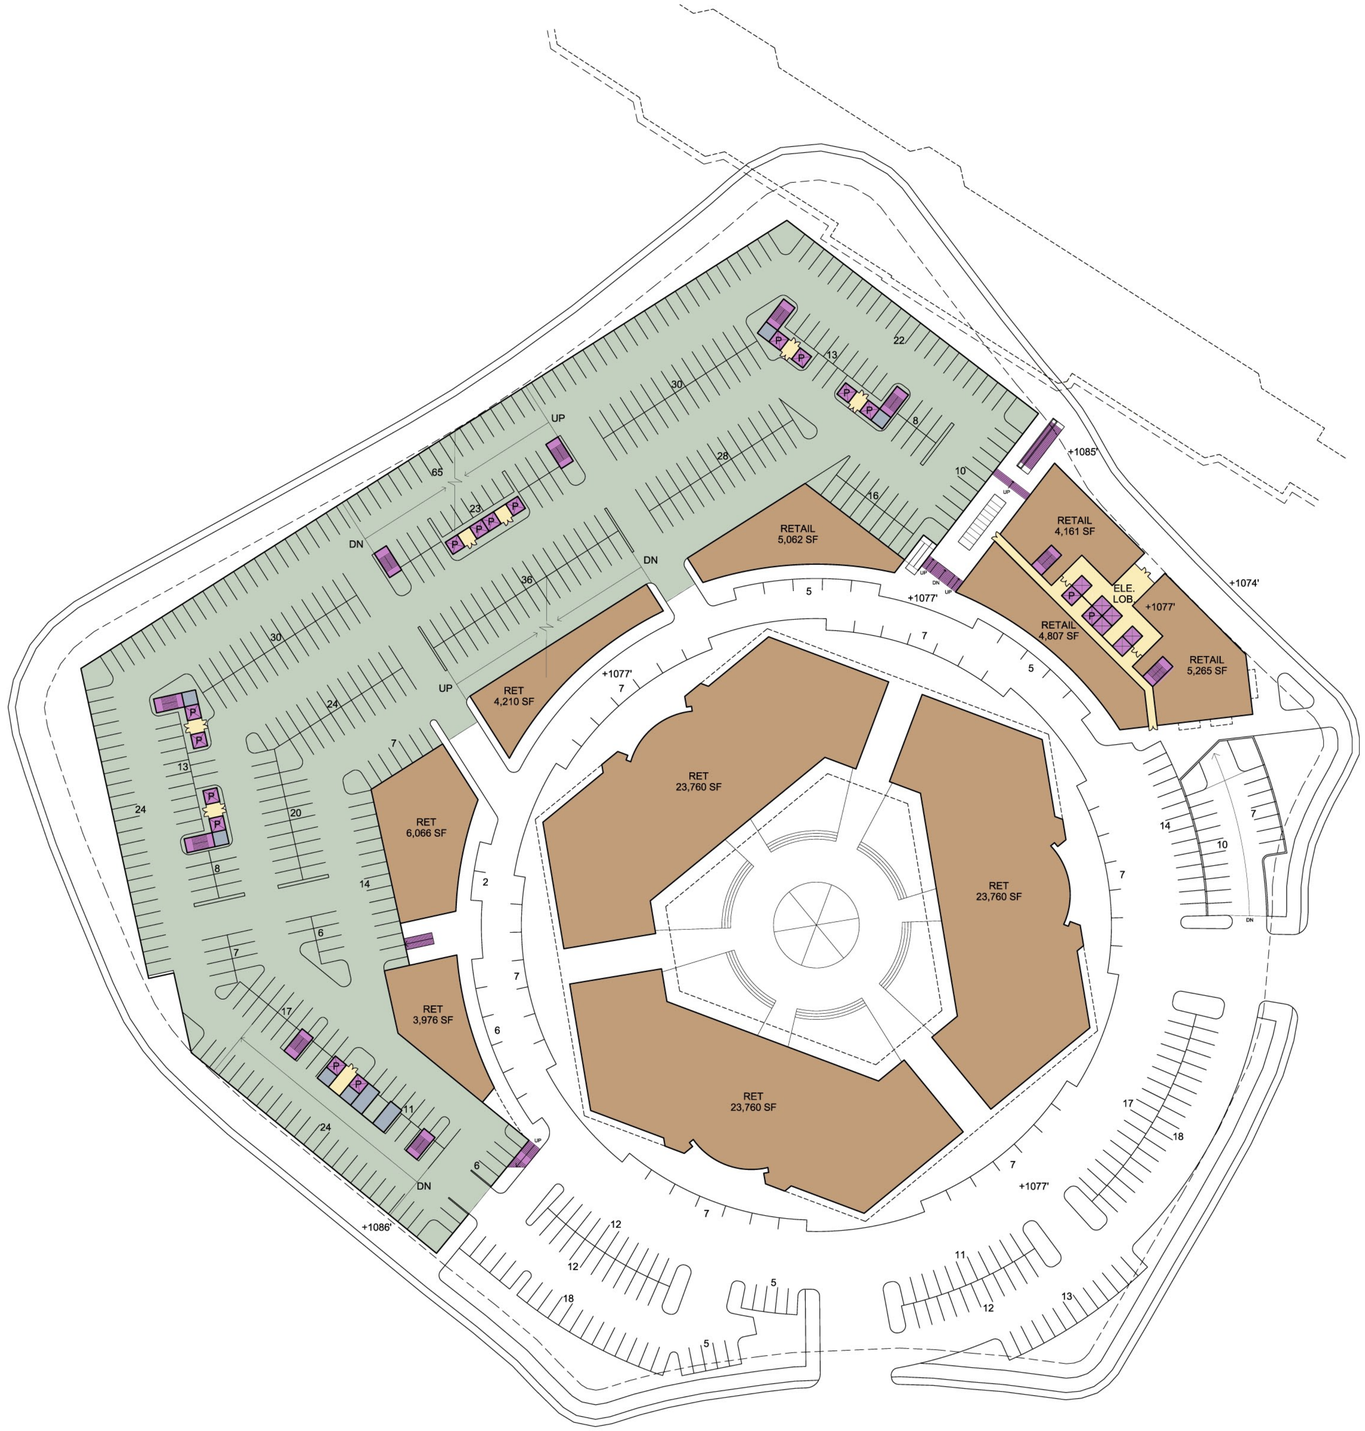

Ground Level

SCALE: 1" = 50'-0"

© Design Copyright 2015

Sandy Springs Mixed Use - Conceptual Design

Sandy Springs, Georgia

1117 Sandy Springs, LLC

Parking Level above Ground

SCALE: 1" = 50'-0"

© Design Copyright 2015

Sandy Springs Mixed Use - Conceptual Design

Sandy Springs, Georgia

1117 Sandy Springs, LLC

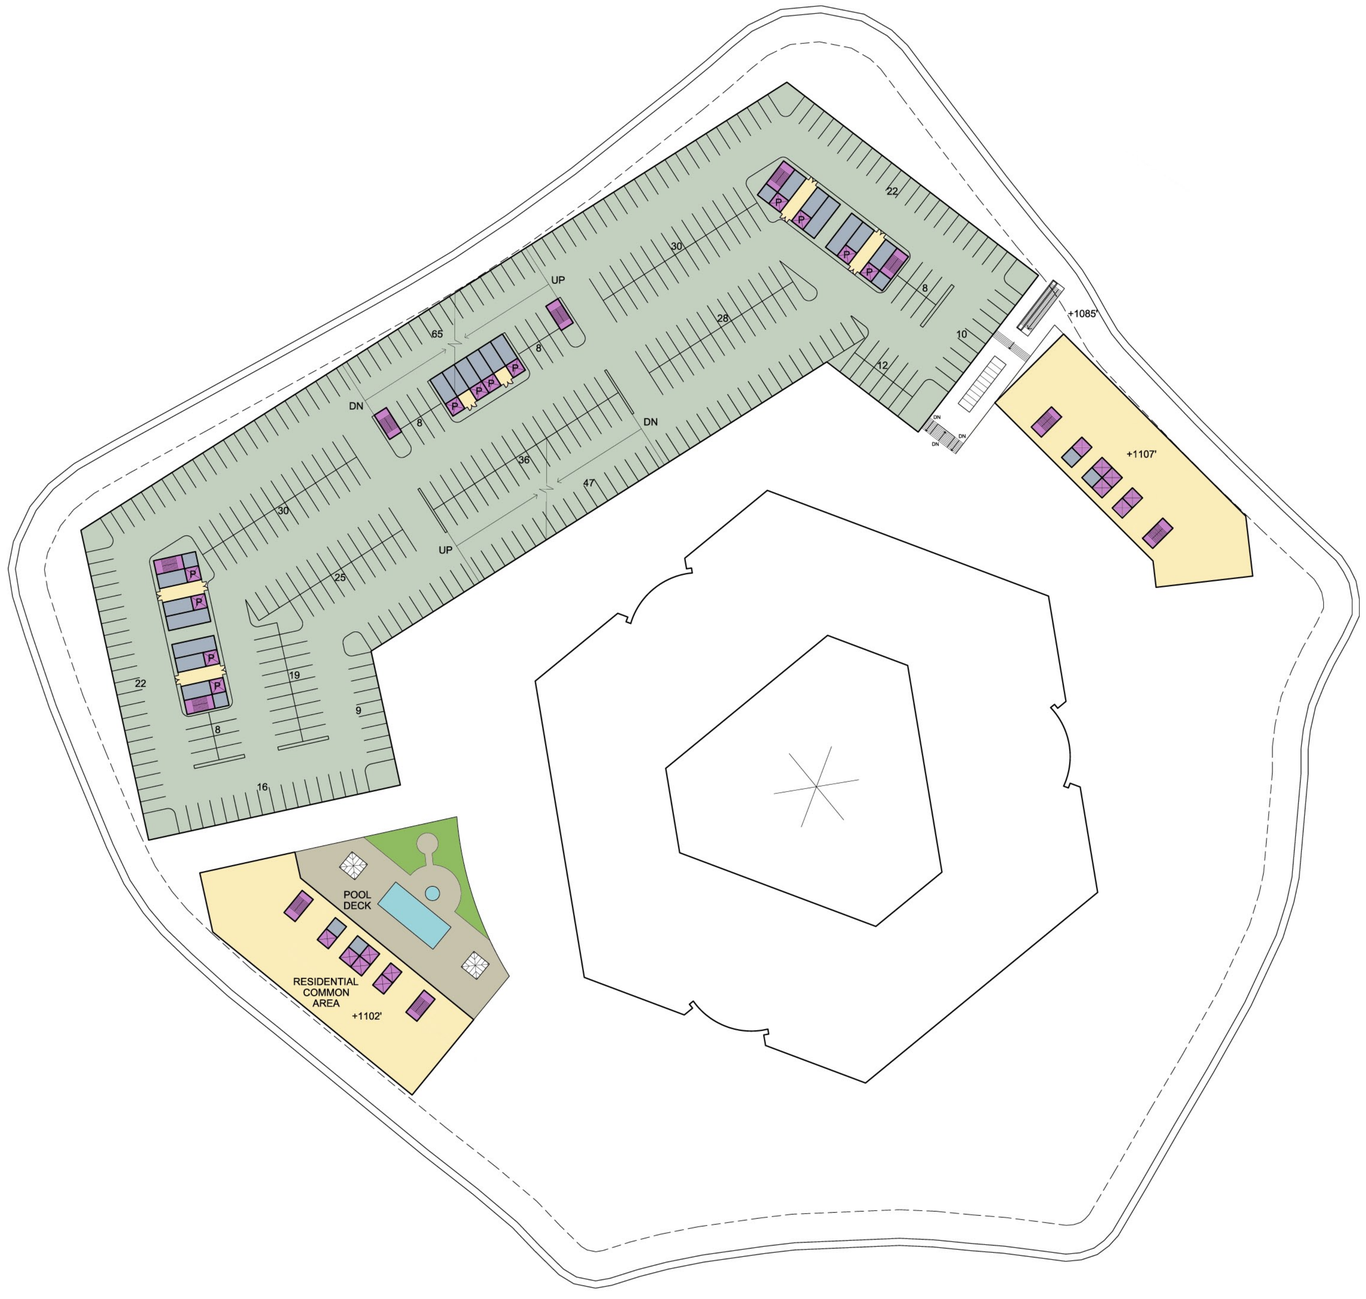

Parking Level above Ground-2

SCALE: 1" = 50'-0"

© Design Copyright 2015

Sandy Springs Mixed Use - Conceptual Design

Sandy Springs, Georgia

1117 Sandy Springs, LLC

Street Level (Mt. Vernon)

SCALE: 1" = 50'-0"

© Design Copyright 2015

Sandy Springs Mixed Use - Conceptual Design

Sandy Springs, Georgia

1117 Sandy Springs, LLC

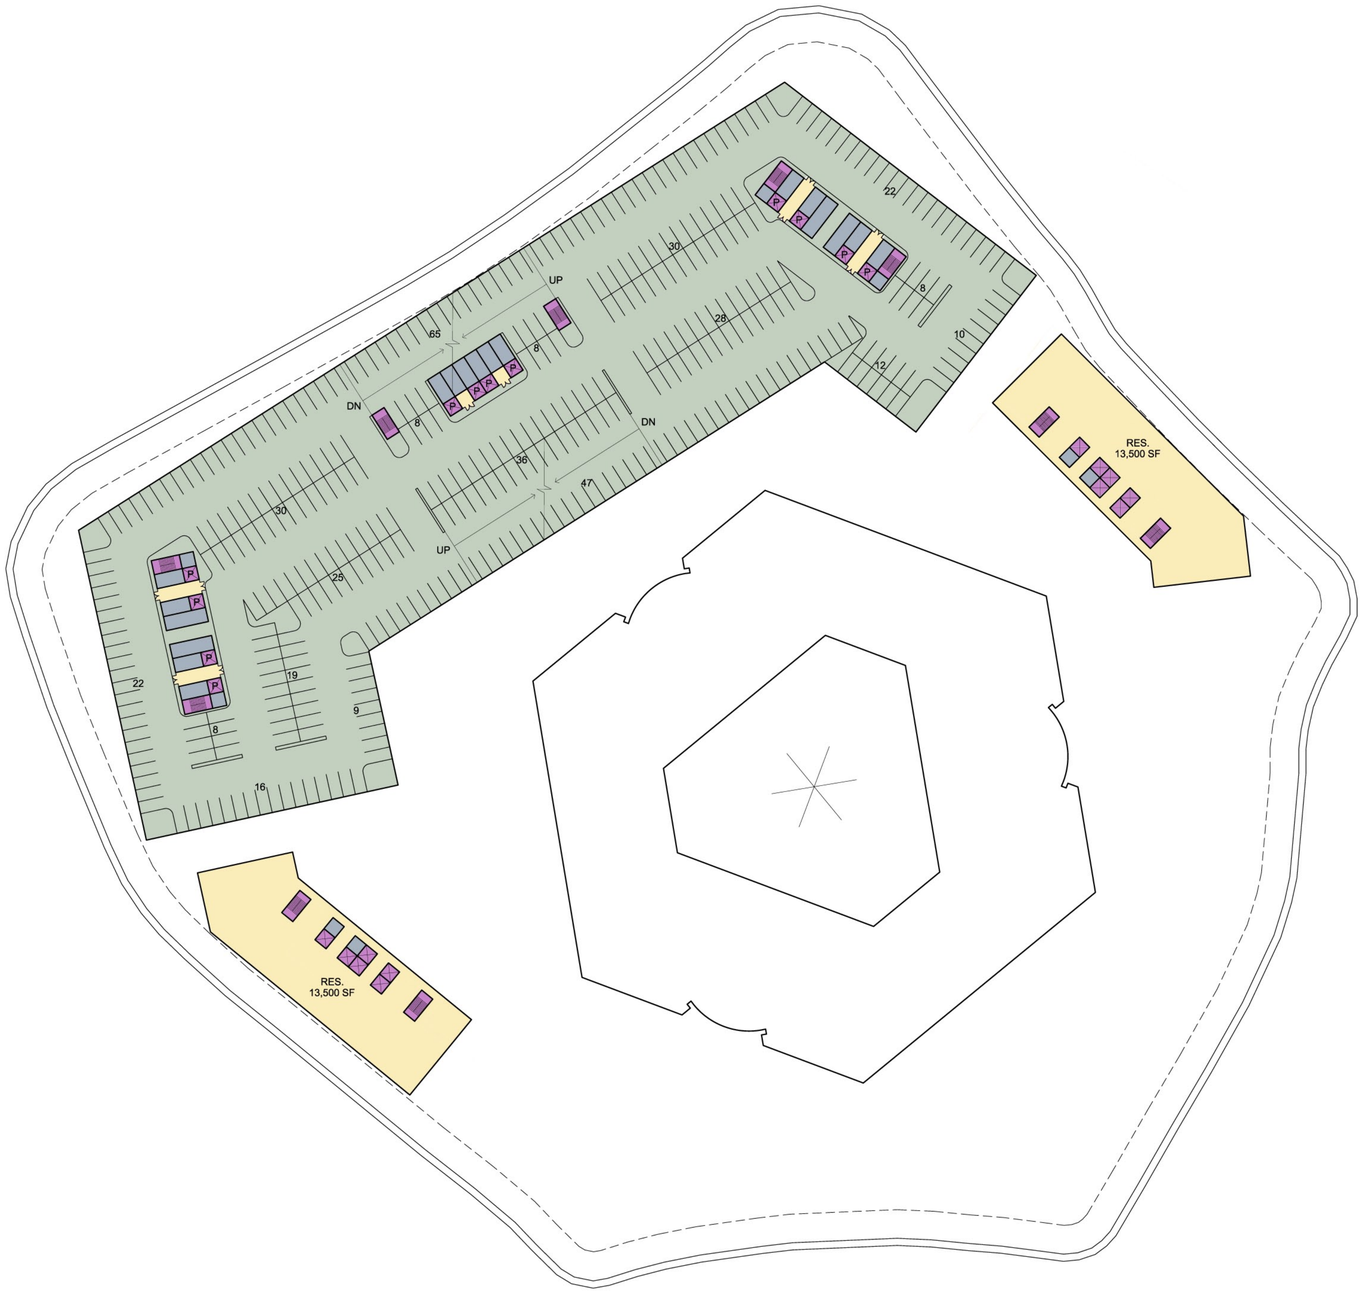

Parking Level above Street

SCALE: 1" = 50'-0"

© Design Copyright 2015

Sandy Springs Mixed Use - Conceptual Design

Sandy Springs, Georgia

1117 Sandy Springs, LLC

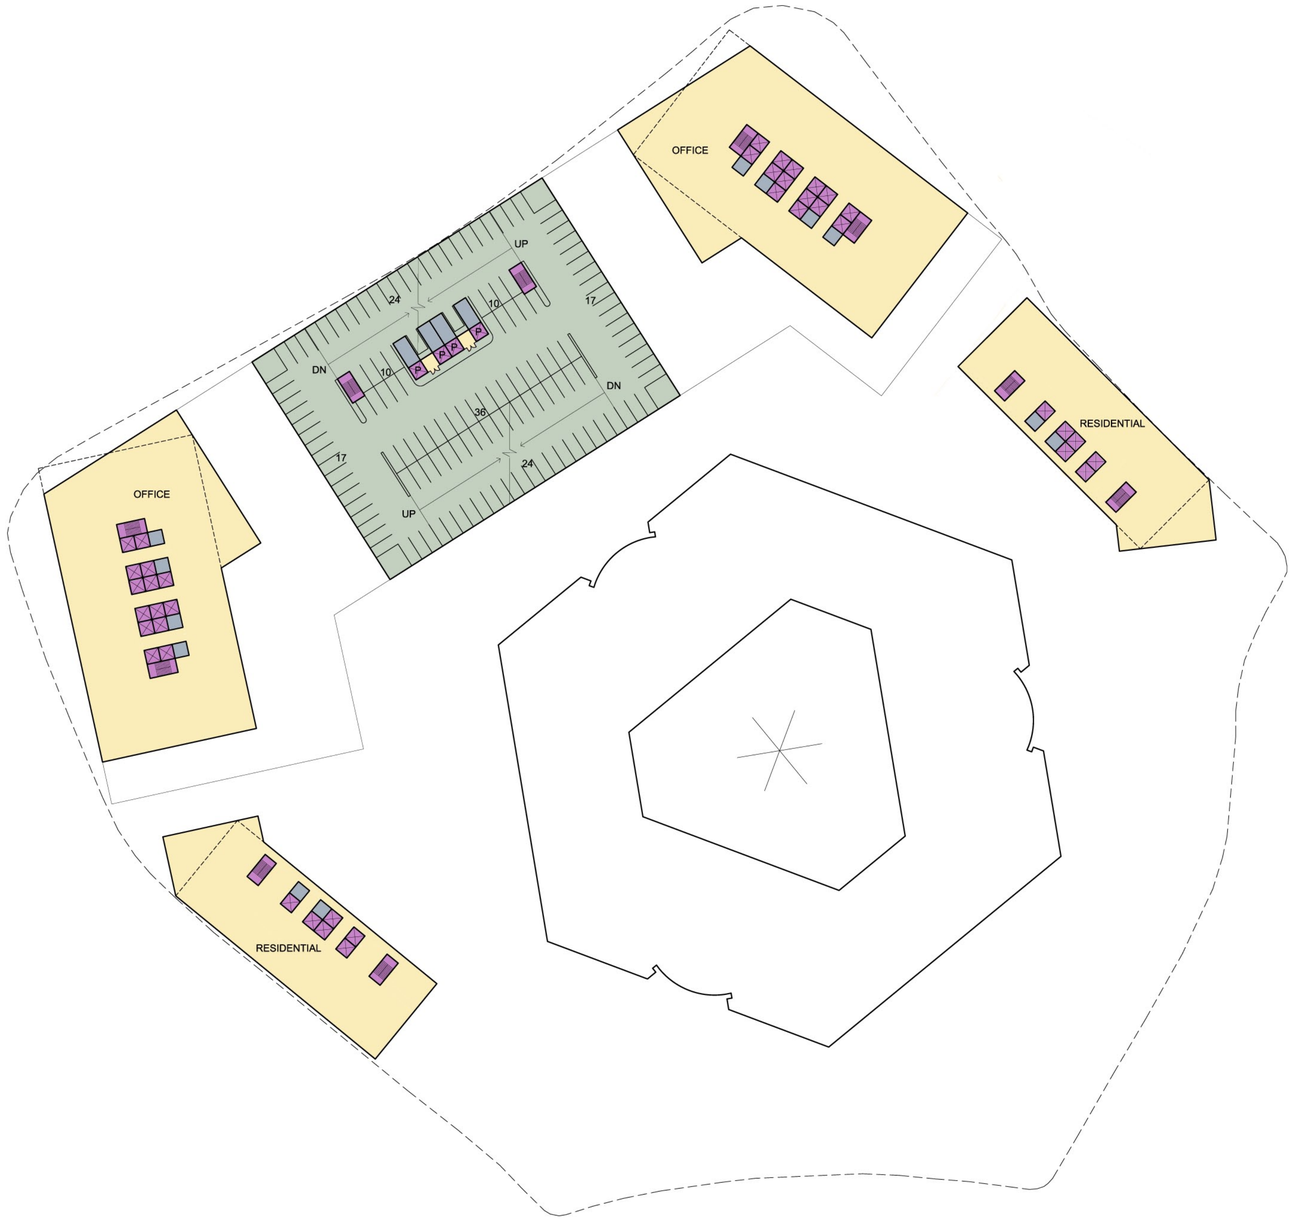

Parking Tower Level

SCALE: 1" = 50'-0"

© Design Copyright 2015

Sandy Springs Mixed Use - Conceptual Design

Sandy Springs, Georgia

1117 Sandy Springs, LLC

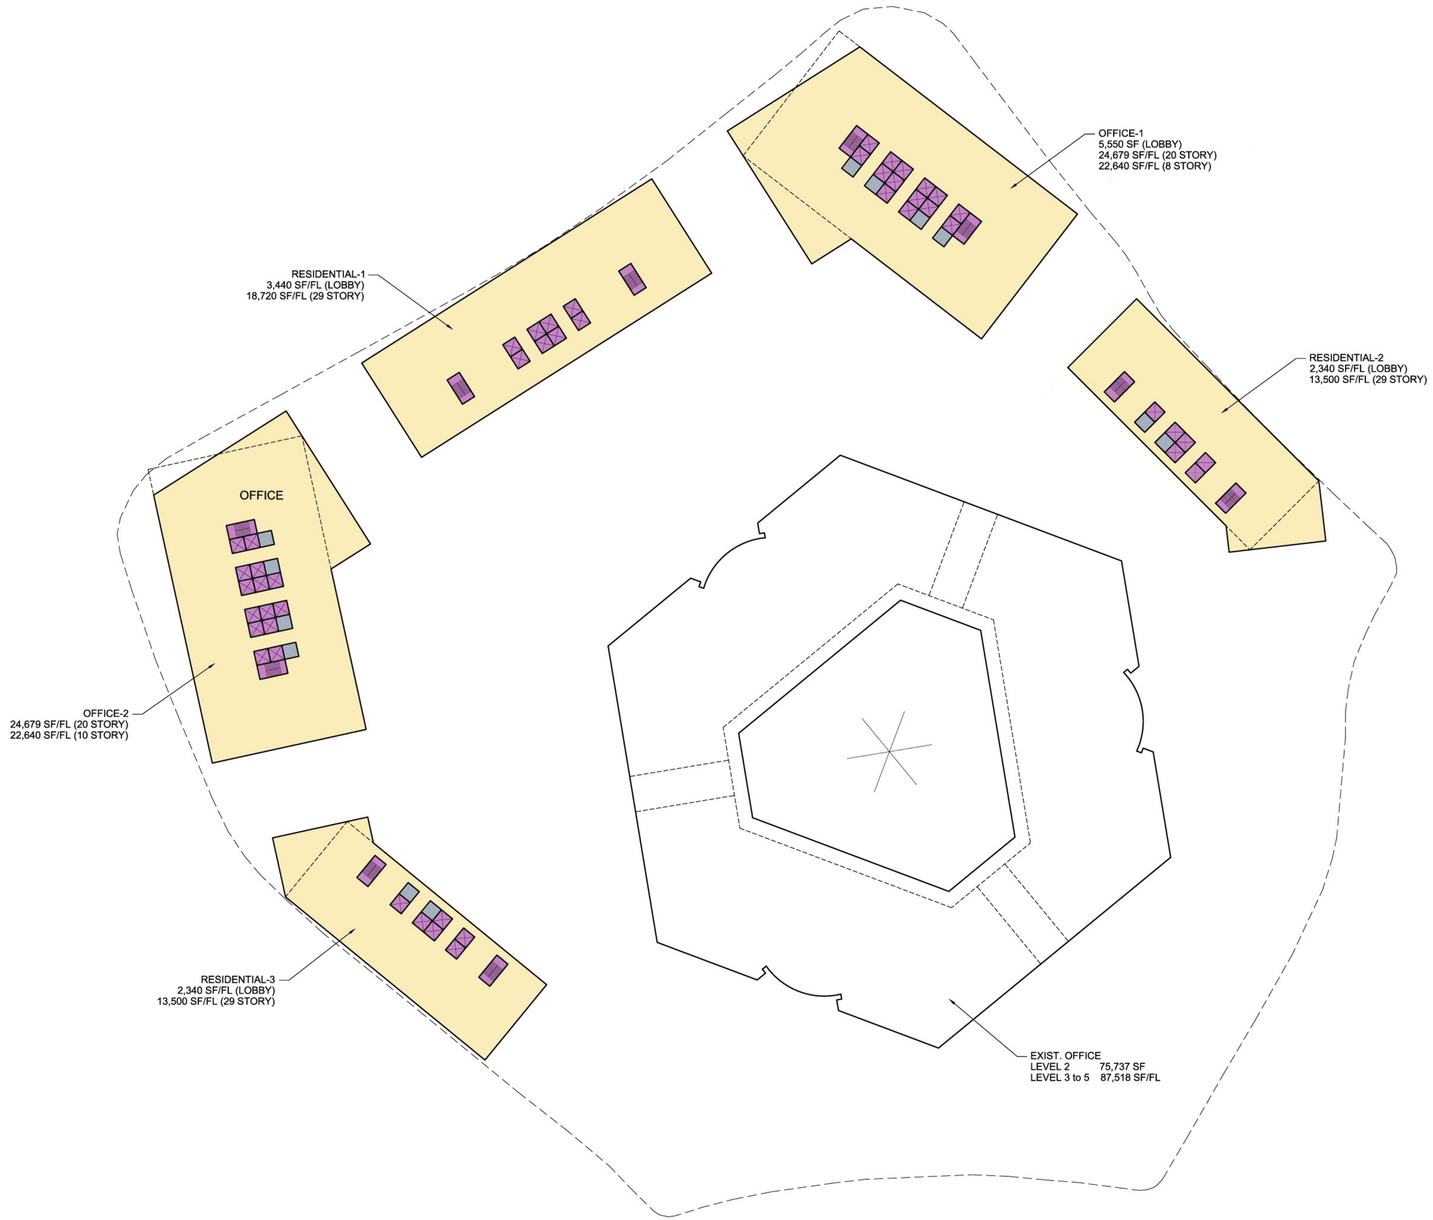

Typical Office & Residential Level

SCALE: 1" = 50'-0"

© Design Copyright 2015

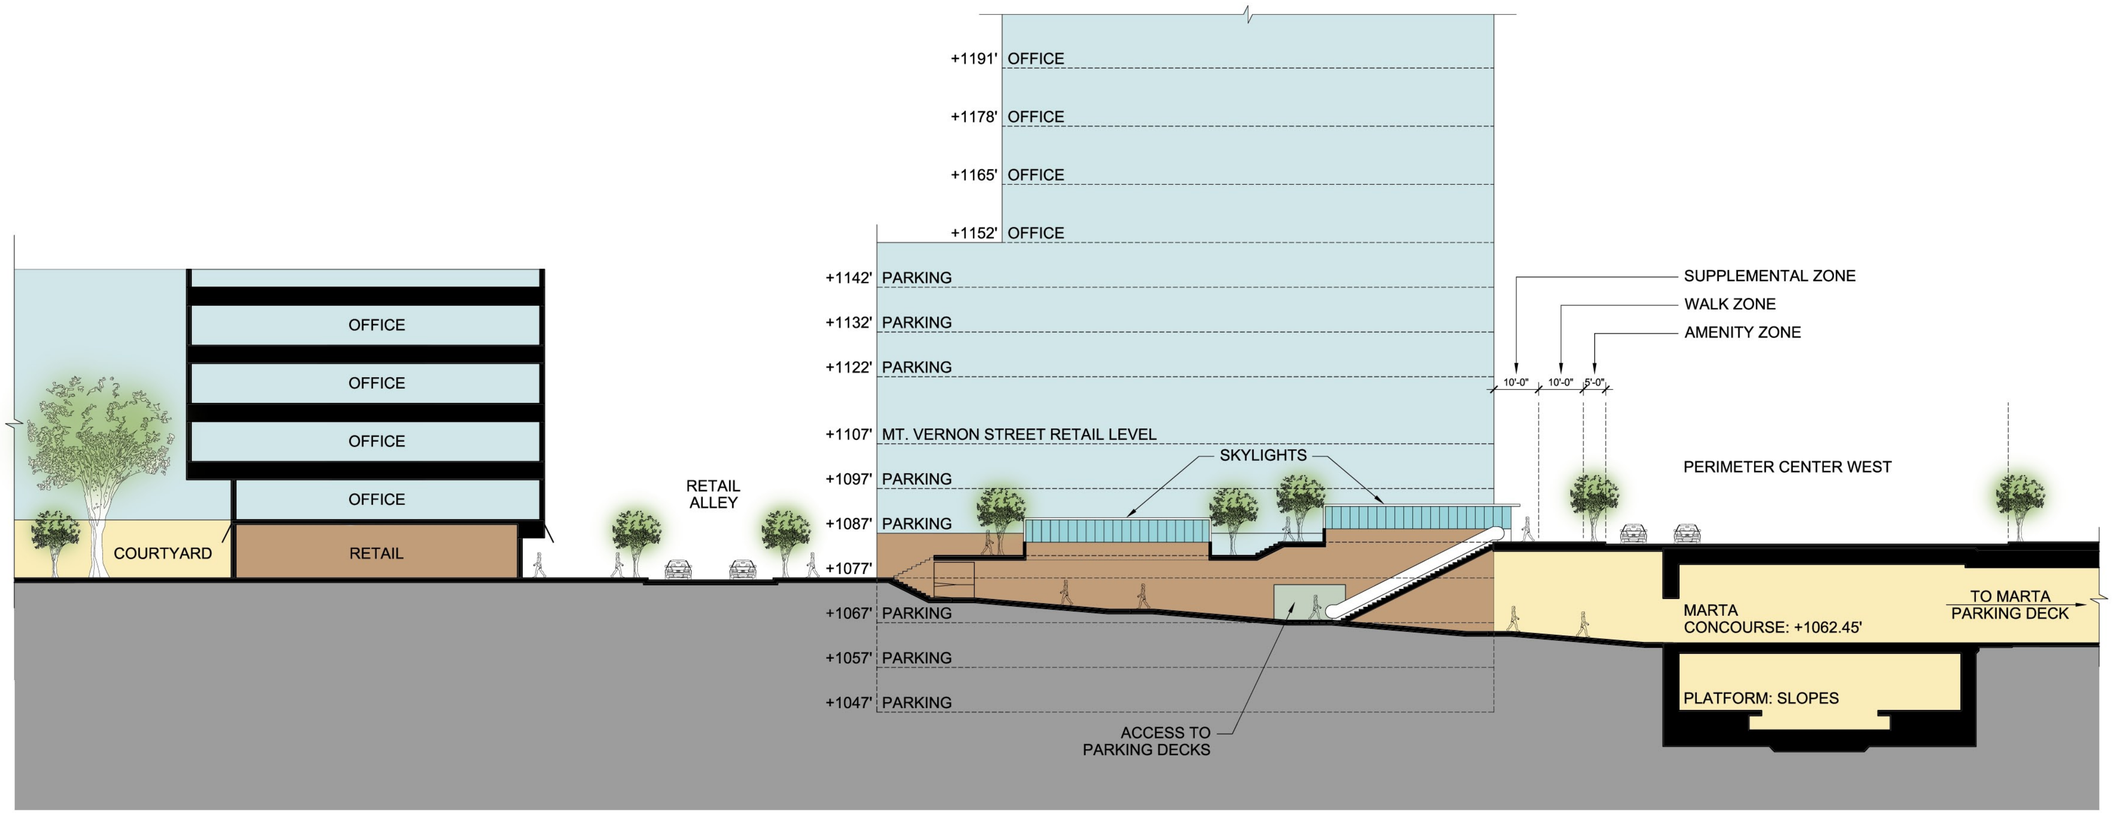

Section thru Concourse Level

SCALE: 1/16" = 1'-0"

© Design Copyright 2015