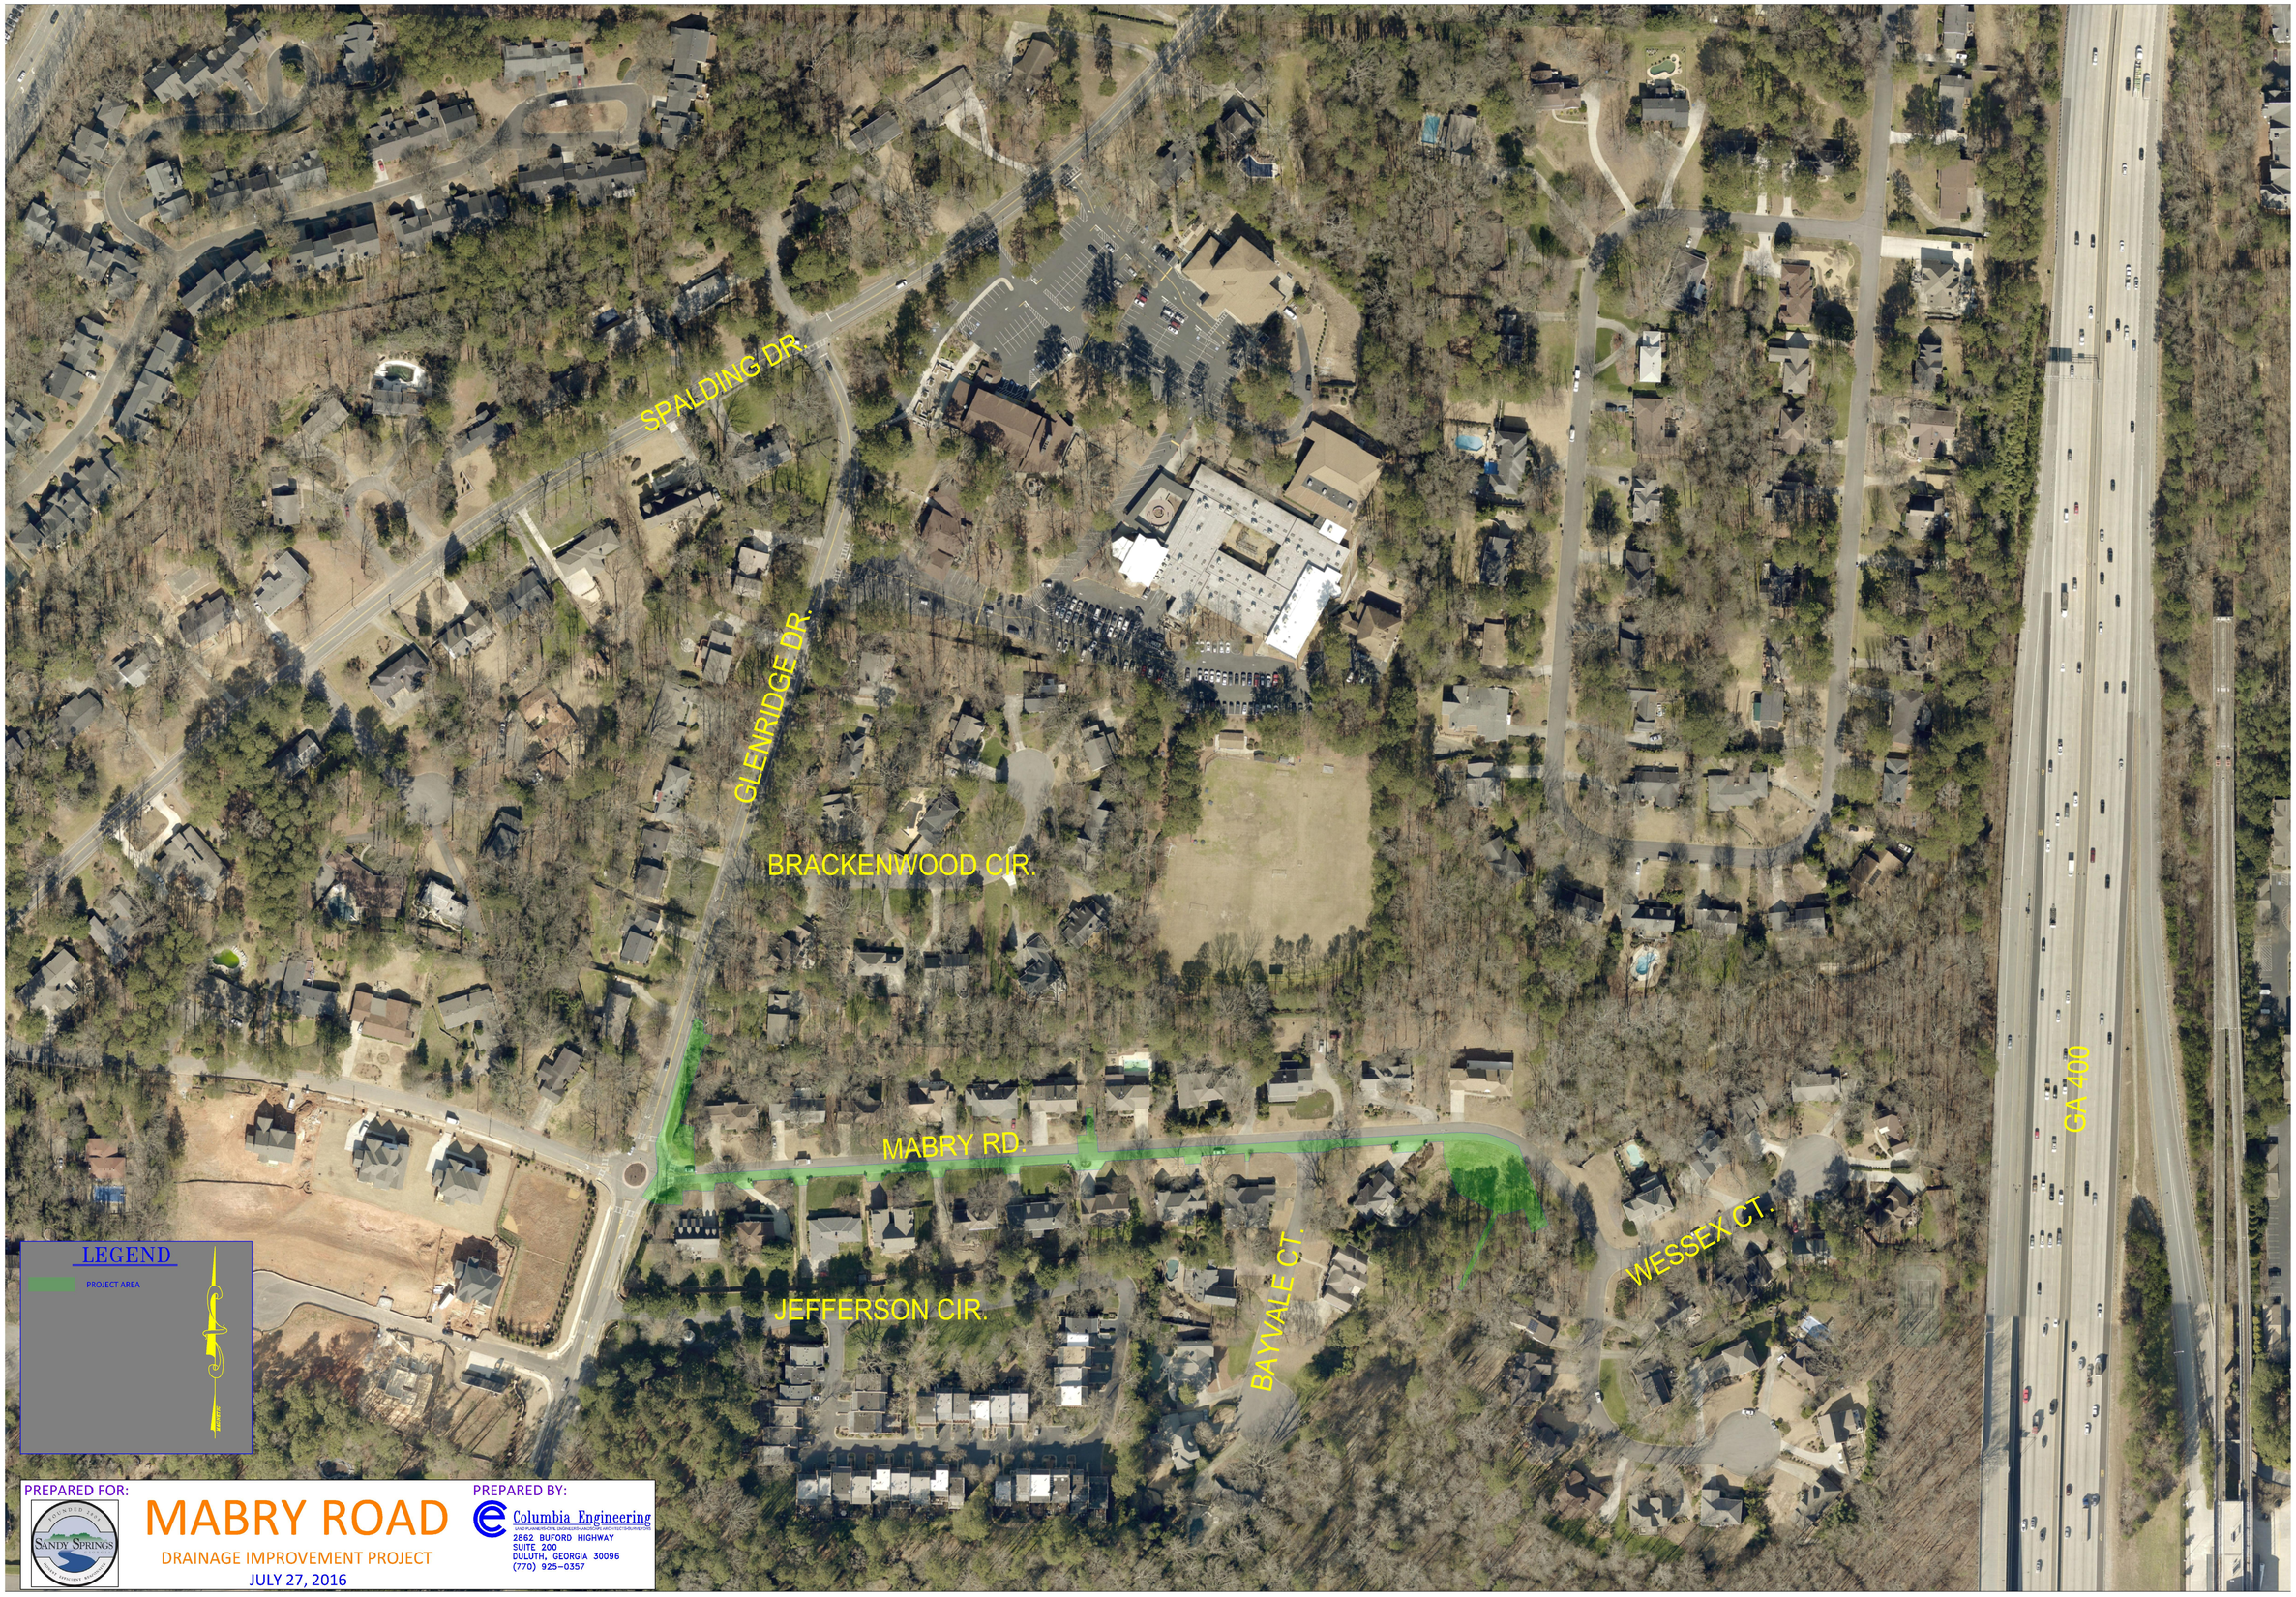

PREPARED FOR:

MABRY ROAD

DRAINAGE IMPROVEMENT PROJECT

JULY 27, 2016

PREPARED BY:

Columbia Engineering
LAND PLANNERS/CIVIL ENGINEERS/LANDSCAPE ARCHITECTS/SURVEYORS
2862 BUFORD HIGHWAY
SUITE 200
DULUTH, GEORGIA 30096
(770) 925-0357