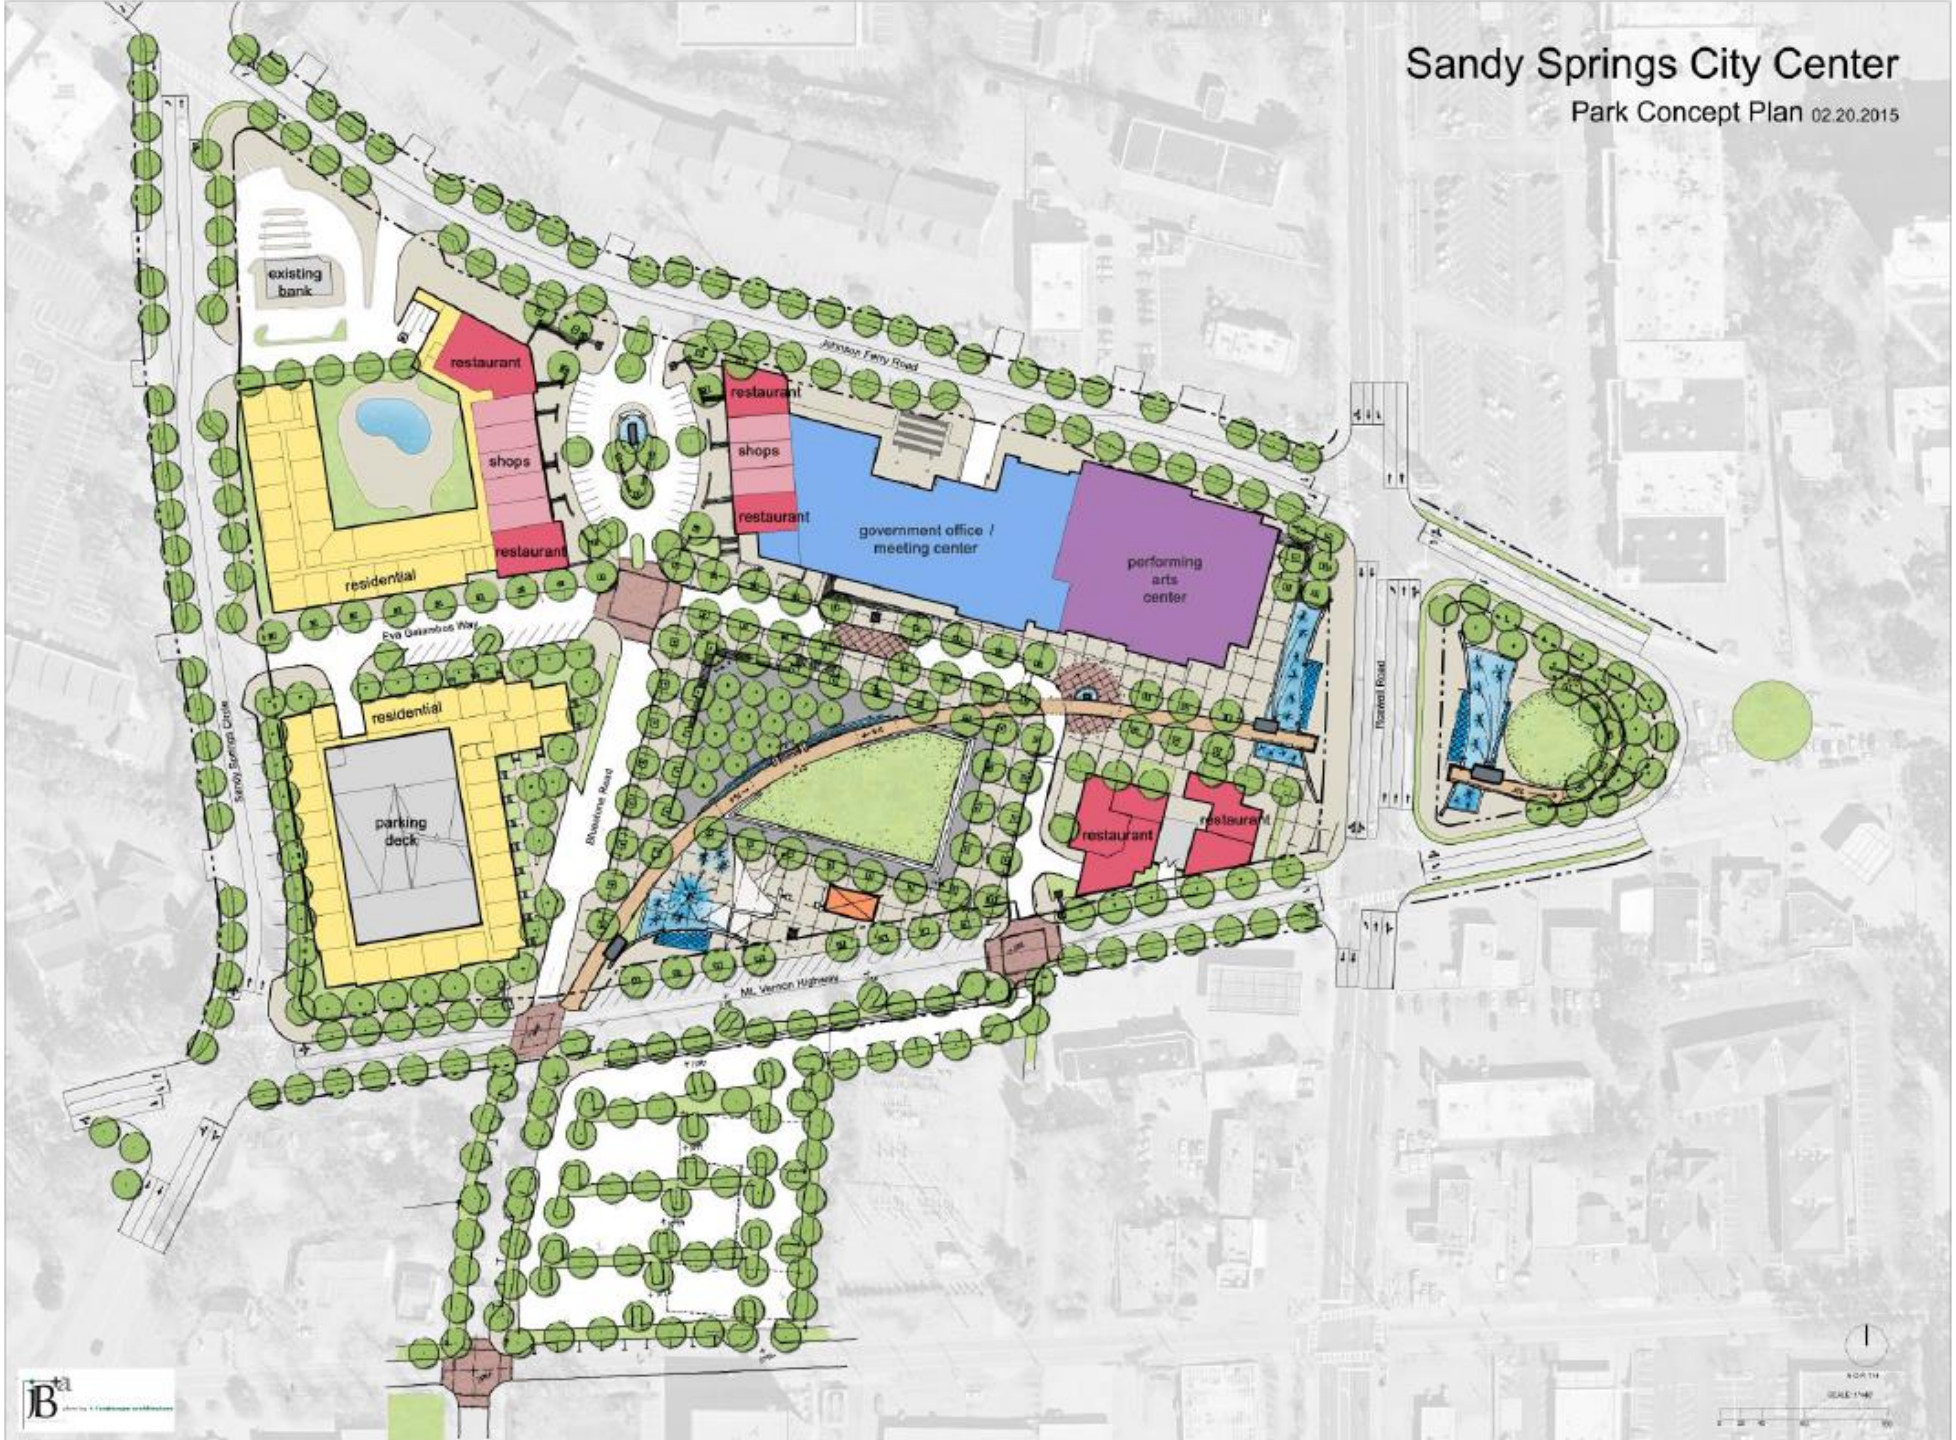
Sandy Springs City Center
Park Concept Plan 02.20.2015
existing bank
restaurant
shops
restaurant
residential
Eva Galambos Way
residential
parking deck
Sandy Springs Circle
Blackstone Road
Johnson Ferry Road
restaurant
shops
restaurant
government office / meeting center
performing arts center
restaurant
restaurant
Roswell Road
Mt. Vernon Highway

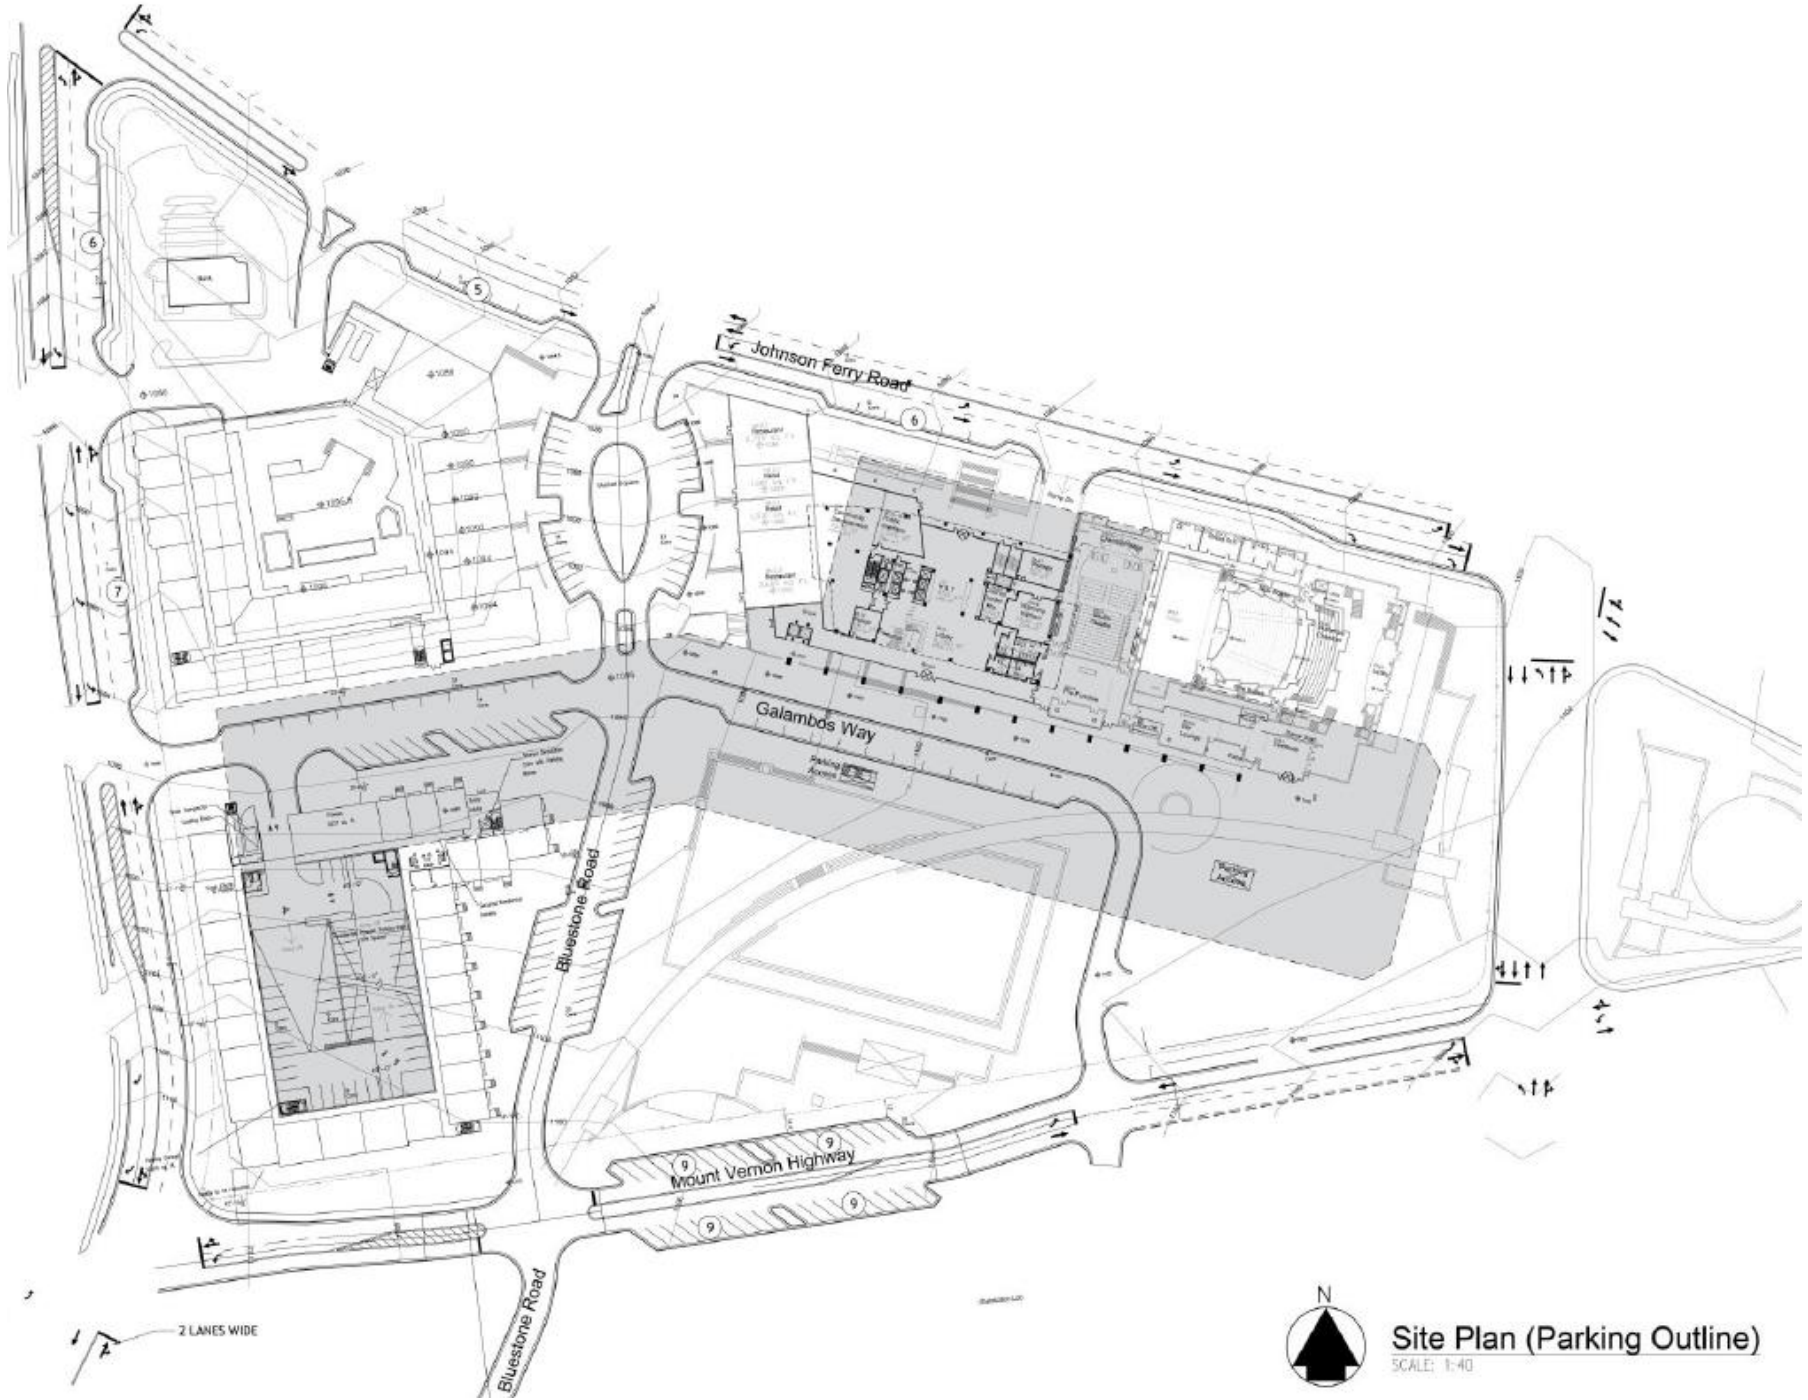

Site Plan (Parking Outline)

SCALE: 1:40