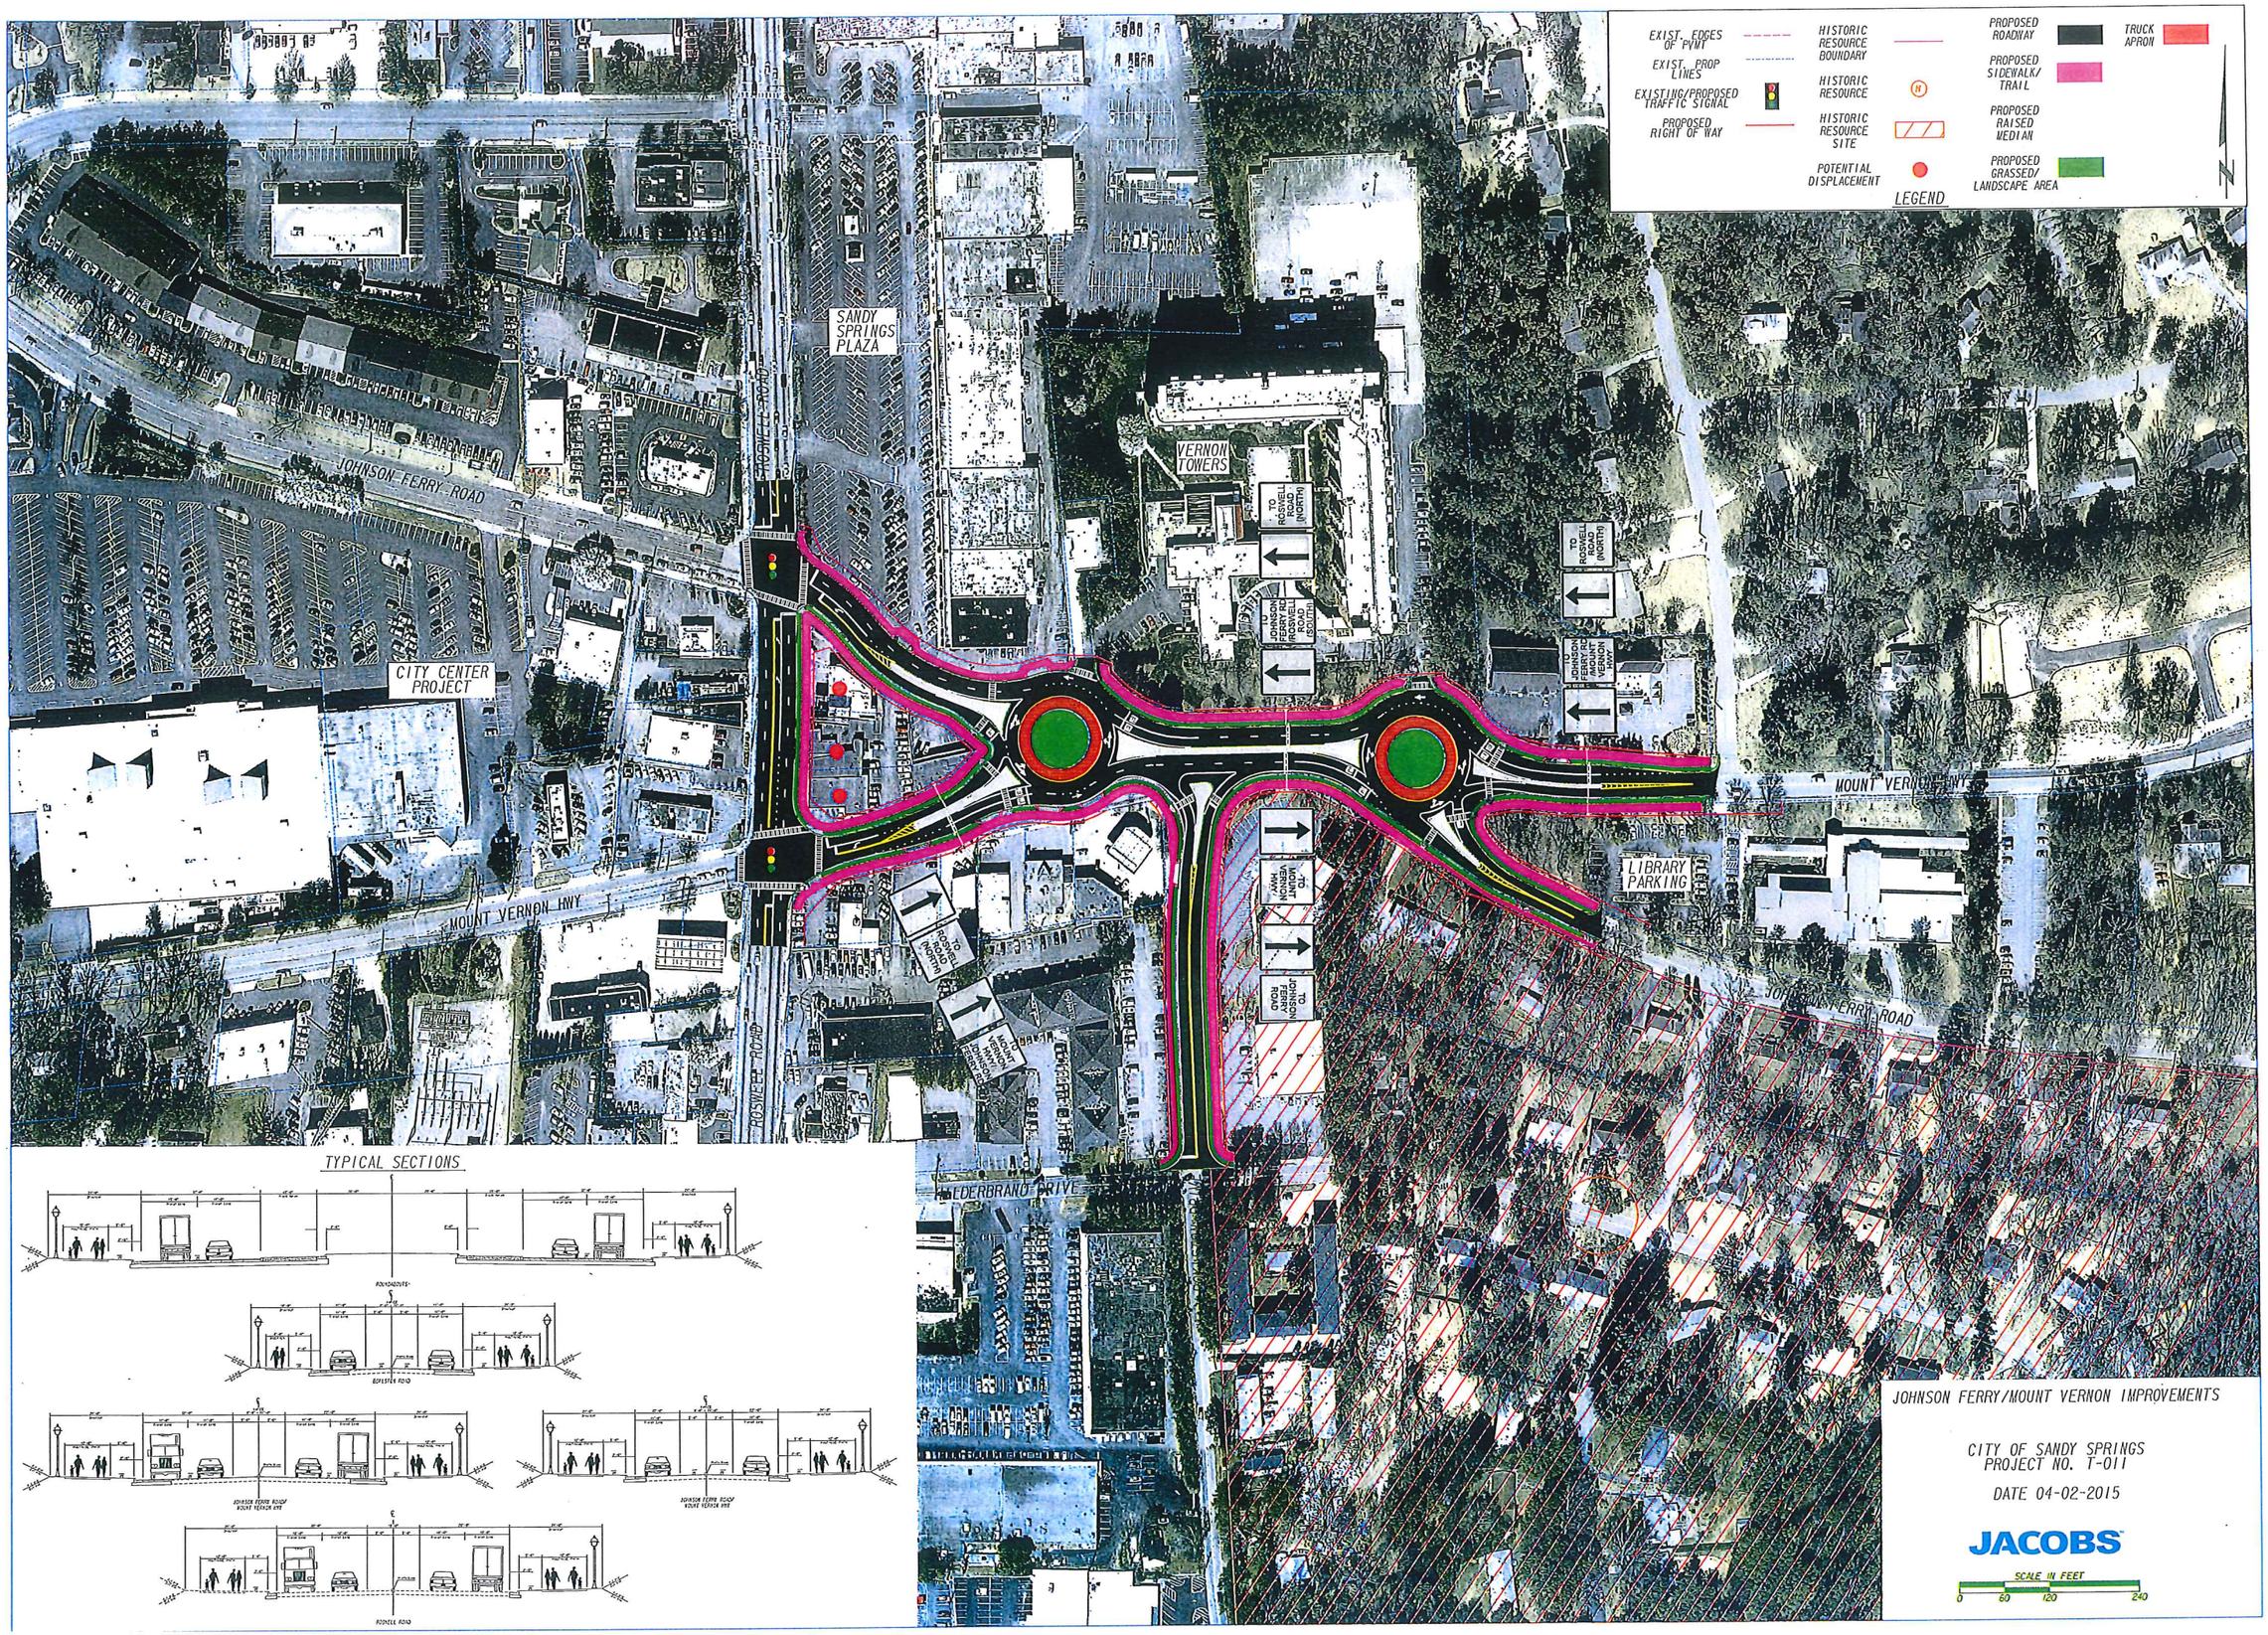
LEGEND
EXIST. EDGES OF PVMT
EXIST. PROP LINES
EXISTING/PROPOSED TRAFFIC SIGNAL
PROPOSED RIGHT OF WAY
HISTORIC RESOURCE BOUNDARY
HISTORIC RESOURCE
HISTORIC RESOURCE SITE
POTENTIAL DISPLACEMENT
PROPOSED ROADWAY
PROPOSED SIDEWALK/ TRAIL
PROPOSED RAISED MEDIAN
PROPOSED GRASSED/ LANDSCAPE AREA
TRUCK APRON
SANDY SPRINGS PLAZA
VERNON TOWERS
CITY CENTER PROJECT
JOHNSON FERRY ROAD
MOUNT VERNON HWY
ROSWELL ROAD
LIBRARY PARKING
HILDERBRAND DRIVE
TO ROSWELL ROAD (NORTH)
TO JOHNSON FERRY RD ROSWELL ROAD (SOUTH)
TO JOHNSON FERRY RD MOUNT VERNON HWY
TO MOUNT VERNON HWY
TO ROSWELL ROAD (NORTH)
TO MOUNT VERNON HWY ROSWELL ROAD (SOUTH)
TO JOHNSON FERRY ROAD
TYPICAL SECTIONS
JOHNSON FERRY/MOUNT VERNON IMPROVEMENTS
CITY OF SANDY SPRINGS
PROJECT NO. T-011
DATE 04-02-2015
JACOBS
SCALE IN FEET
0 60 120 240